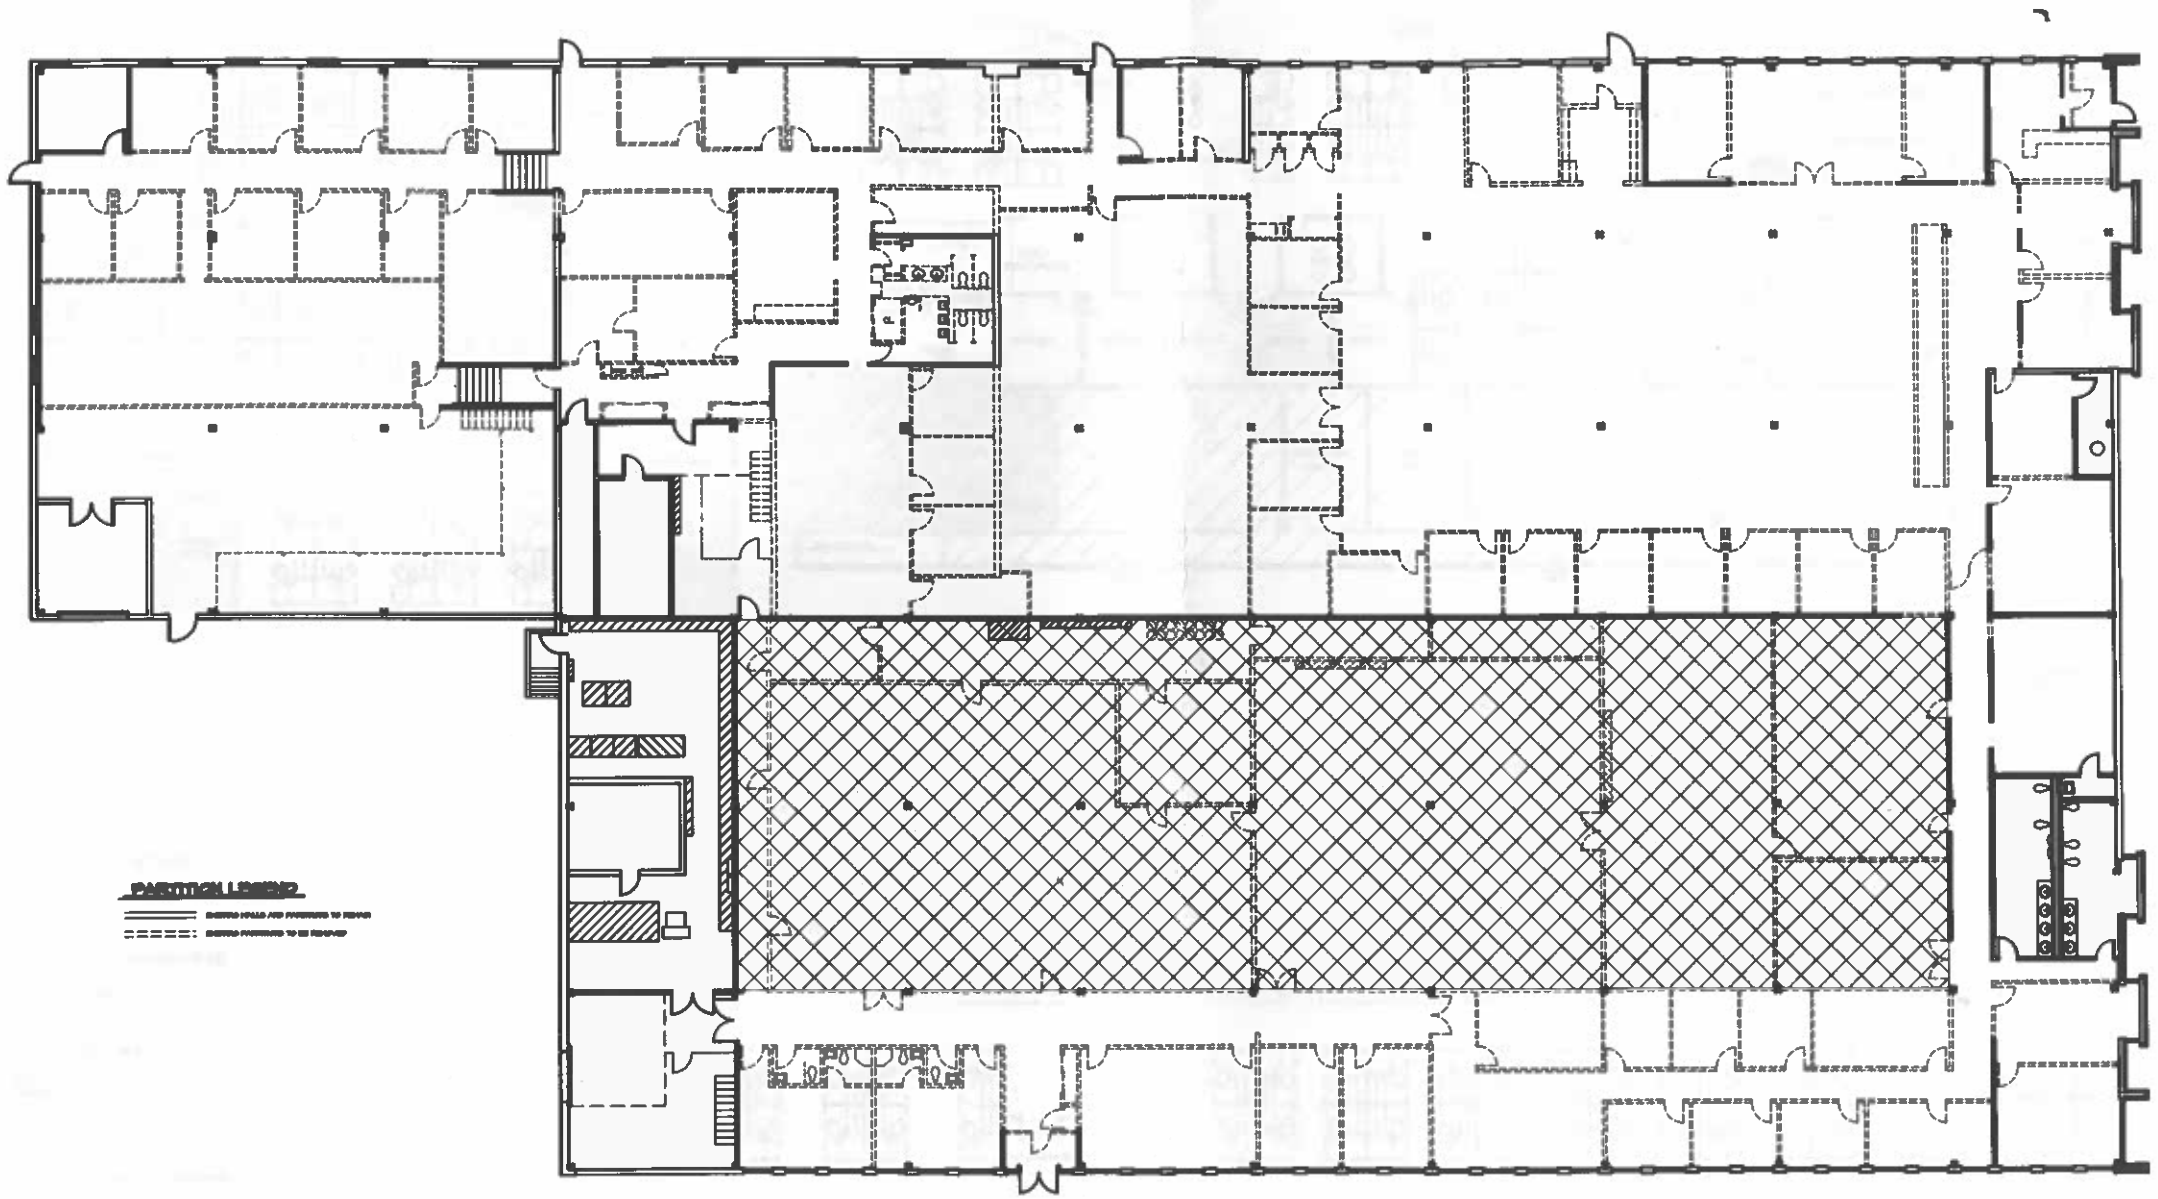

PARTITION LEGEND

EXISTING WALLS AND PARTITIONS TO REMAIN

EXISTING PARTITIONS TO BE REMOVED

1 DEMOLITION PLAN
A-1 SCALE: 1/8" = 1'-0"

45 ORVILLE DRIVE
BOHEMIA, NY

RECHLER EQUITY PARTNERS

85 SOUTH SERVICE ROAD
PLAINVIEW, N.Y. 11803
631-414-8400

NO.	DATE	BY	REVISION
1	MM/DD/YYYY		PRELIMINARY

THESE DRAWINGS WERE PREPARED UNDER MY DIRECT SUPERVISION.

SEAL

PROJECT TITLE

SITA

DRAWING TITLE

DEMOLITION PLAN

DATE

DRAWN BY

SCALE

A-1