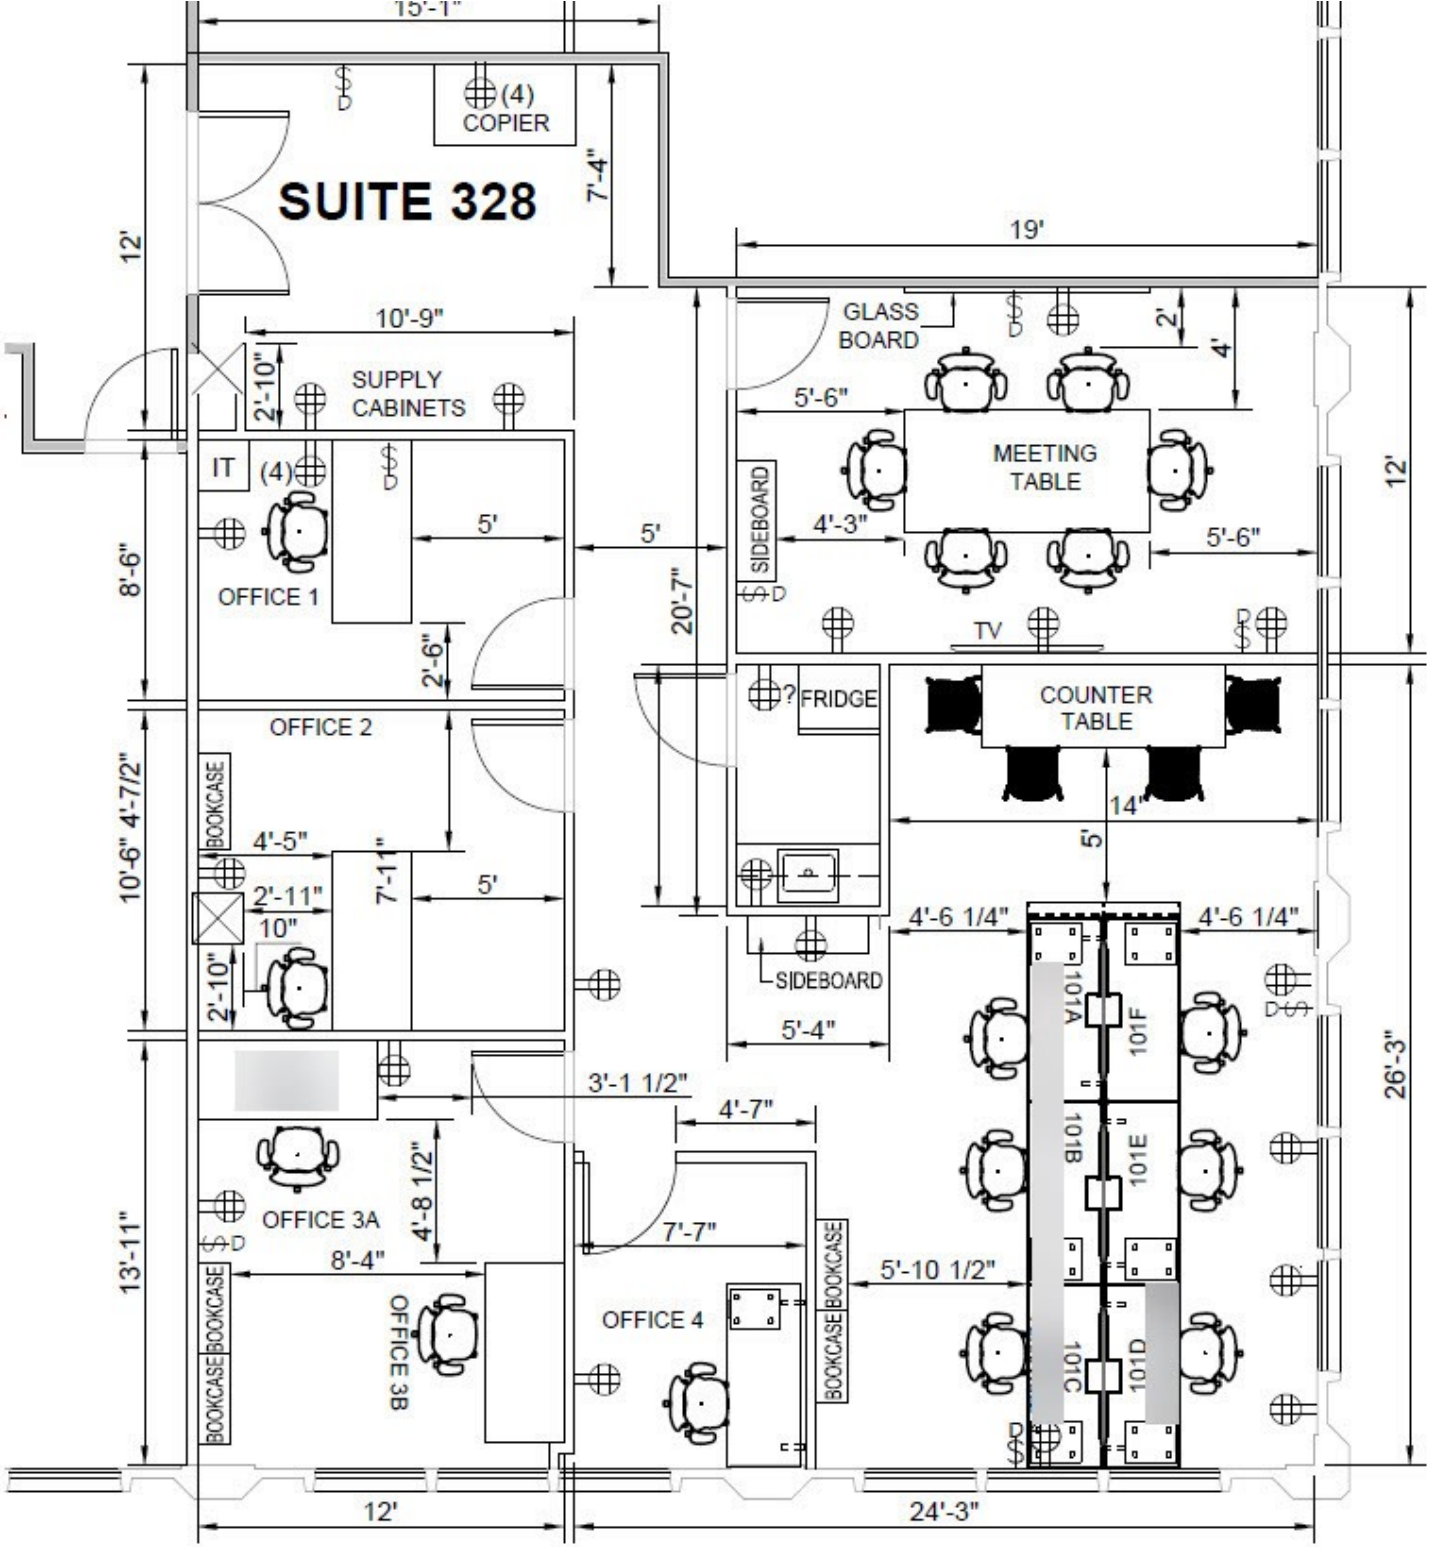

LEGEND:

ELECTRICAL OUTLET

LIGHT SWITCH

WALLS TO BE REMOVED

SAN JOSE OFFICE LAYOUT

SCALE: 3/16"= 1'-0"