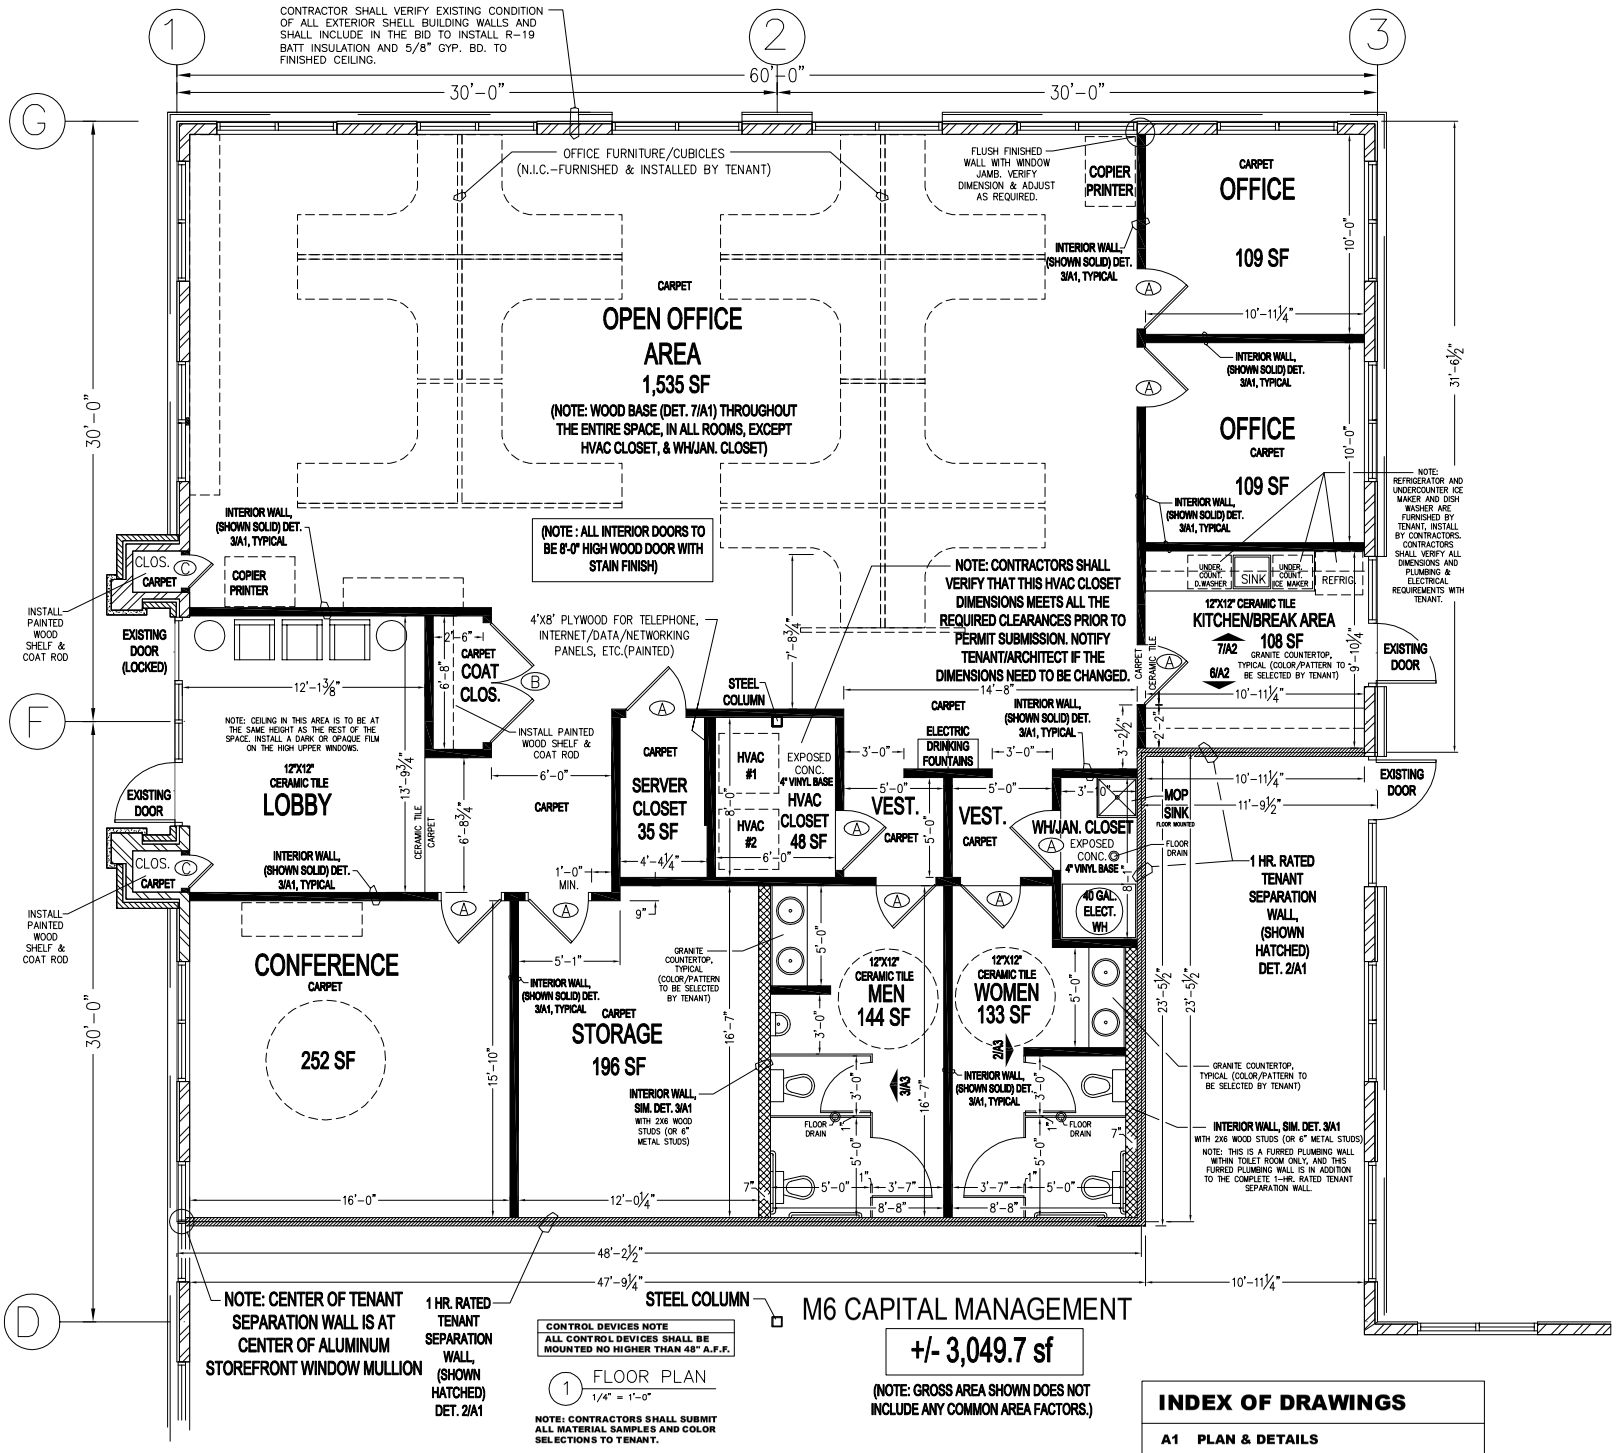

CONTROL DEVICES NOTE
ALL CONTROL DEVICES SHALL BE MOUNTED NO HIGHER THAN 48" A.F.F.

1 FLOOR PLAN
1/4" = 1'-0"

NOTE: CONTRACTORS SHALL SUBMIT ALL MATERIAL SAMPLES AND COLOR SELECTIONS TO TENANT.

M6 CAPITAL MANAGEMENT

+/- 3,049.7 sf

(NOTE: GROSS AREA SHOWN DOES NOT INCLUDE ANY COMMON AREA FACTORS.)

INDEX OF DRAWINGS

A1 PLAN & DETAILS
A2 CEILING PLAN & DETAILS
A3 MPE REQUIREMENTS DWG. & DETAILS