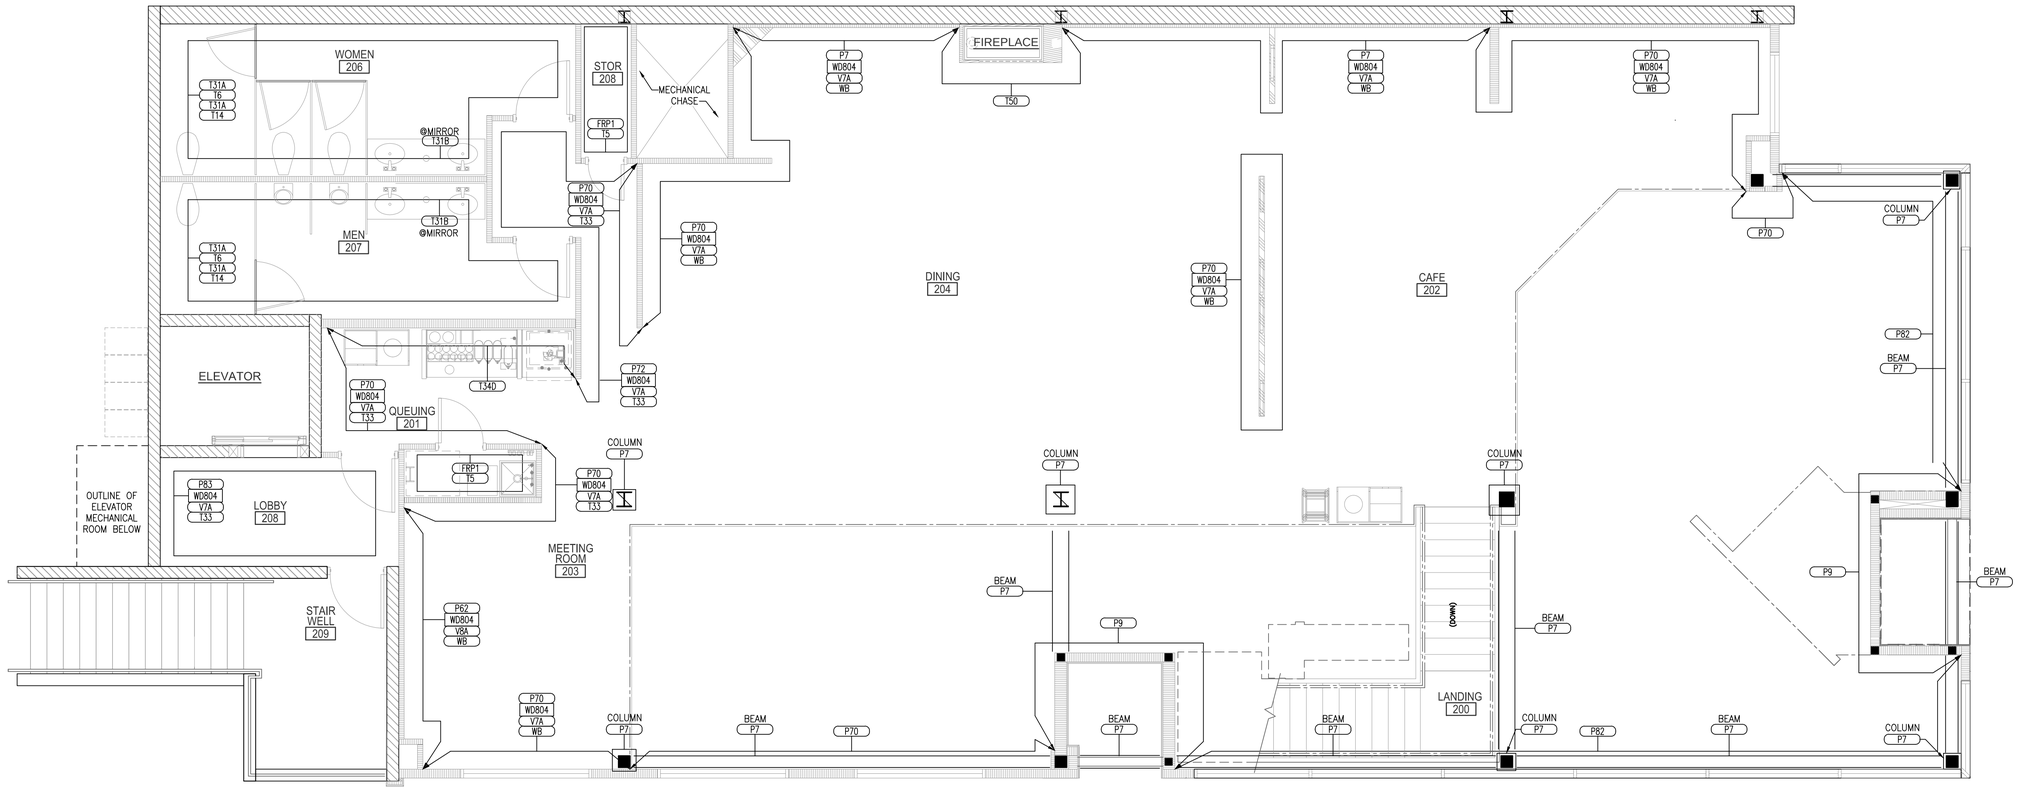

N

2 WALL FINISH PLAN - MEZZANINE LEVEL

SCALE: 1/4"=1'-0"

GENERAL NOTES:

A: IF THERE IS A CONFLICT BETWEEN THE WALL FINISH PLAN AND INTERIOR ELEVATIONS, PLEASE NOTIFY THE CONSTRUCTION PROJECT MANAGER FOR CLARIFICATION.

B. REFER TO INTERIOR ELEVATIONS FOR ADDITIONAL WALL FINISH INFORMATION.

C: REFER TO THE FLOORING DETAILS & SPECIFCIATION MANUAL FOR TILE DETAILS & CONCRETE EXPANSION/CONTROL JOINTS.

SYMBOL LEGEND:

FINISH TAGS MATCH NUMBER ON MATERIAL & FINISH LEGEND:

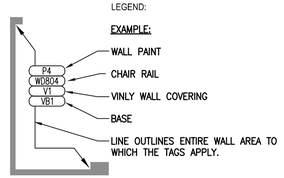

ALT. #? — INDICATES ALTERNATE NUMBER WHICH APPLIES TO THE LOCATION INDICATED.

6'-0"AFF — REFERS TO THE HEIGHT ABOVE THE FLOOR WHICH THE TILE STOPS.

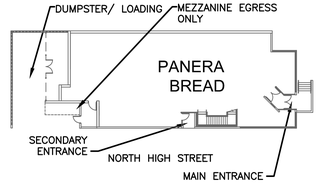

N

1 KEYPLAN

SCALE: NTS

BAKERY CAFE:
4345
SYSTEM: G3D GLOW
PROTOTYPE UPDATE: 2012-01

M/E/P ENGINEER:
C. L. FIRESTONE, INC.
J.M. VERGOTKO, INC
YOUNGSTOWN, OHIO
44509
p: (330) 799-1539
f: (330) 799-2199

ARCHITECT:
BRUCE SEKANICK, AIA
142 EAST MARKET ST.
WARREN, OHIO 44481
p:(330) 395-9518 f: (330) 395-4296

BAKERY CAFE #4345
FREESTANDING BUILDING
INTERSECTION OF HIGH STREET & WILLEY STREET
MORGANTOWN, WV 26505
MONONGALIA COUNTY

REVISION

ISSUE DATE: 03-20-13
PROJECT NUMBER: 11-0501
DRAWN BY: GMS
DM: DC
CPM: KK

SHEET NO:
A-2.3.B
FLOOR PLAN
WALL FINISH
FILE: 4345-A-2.3.dwg