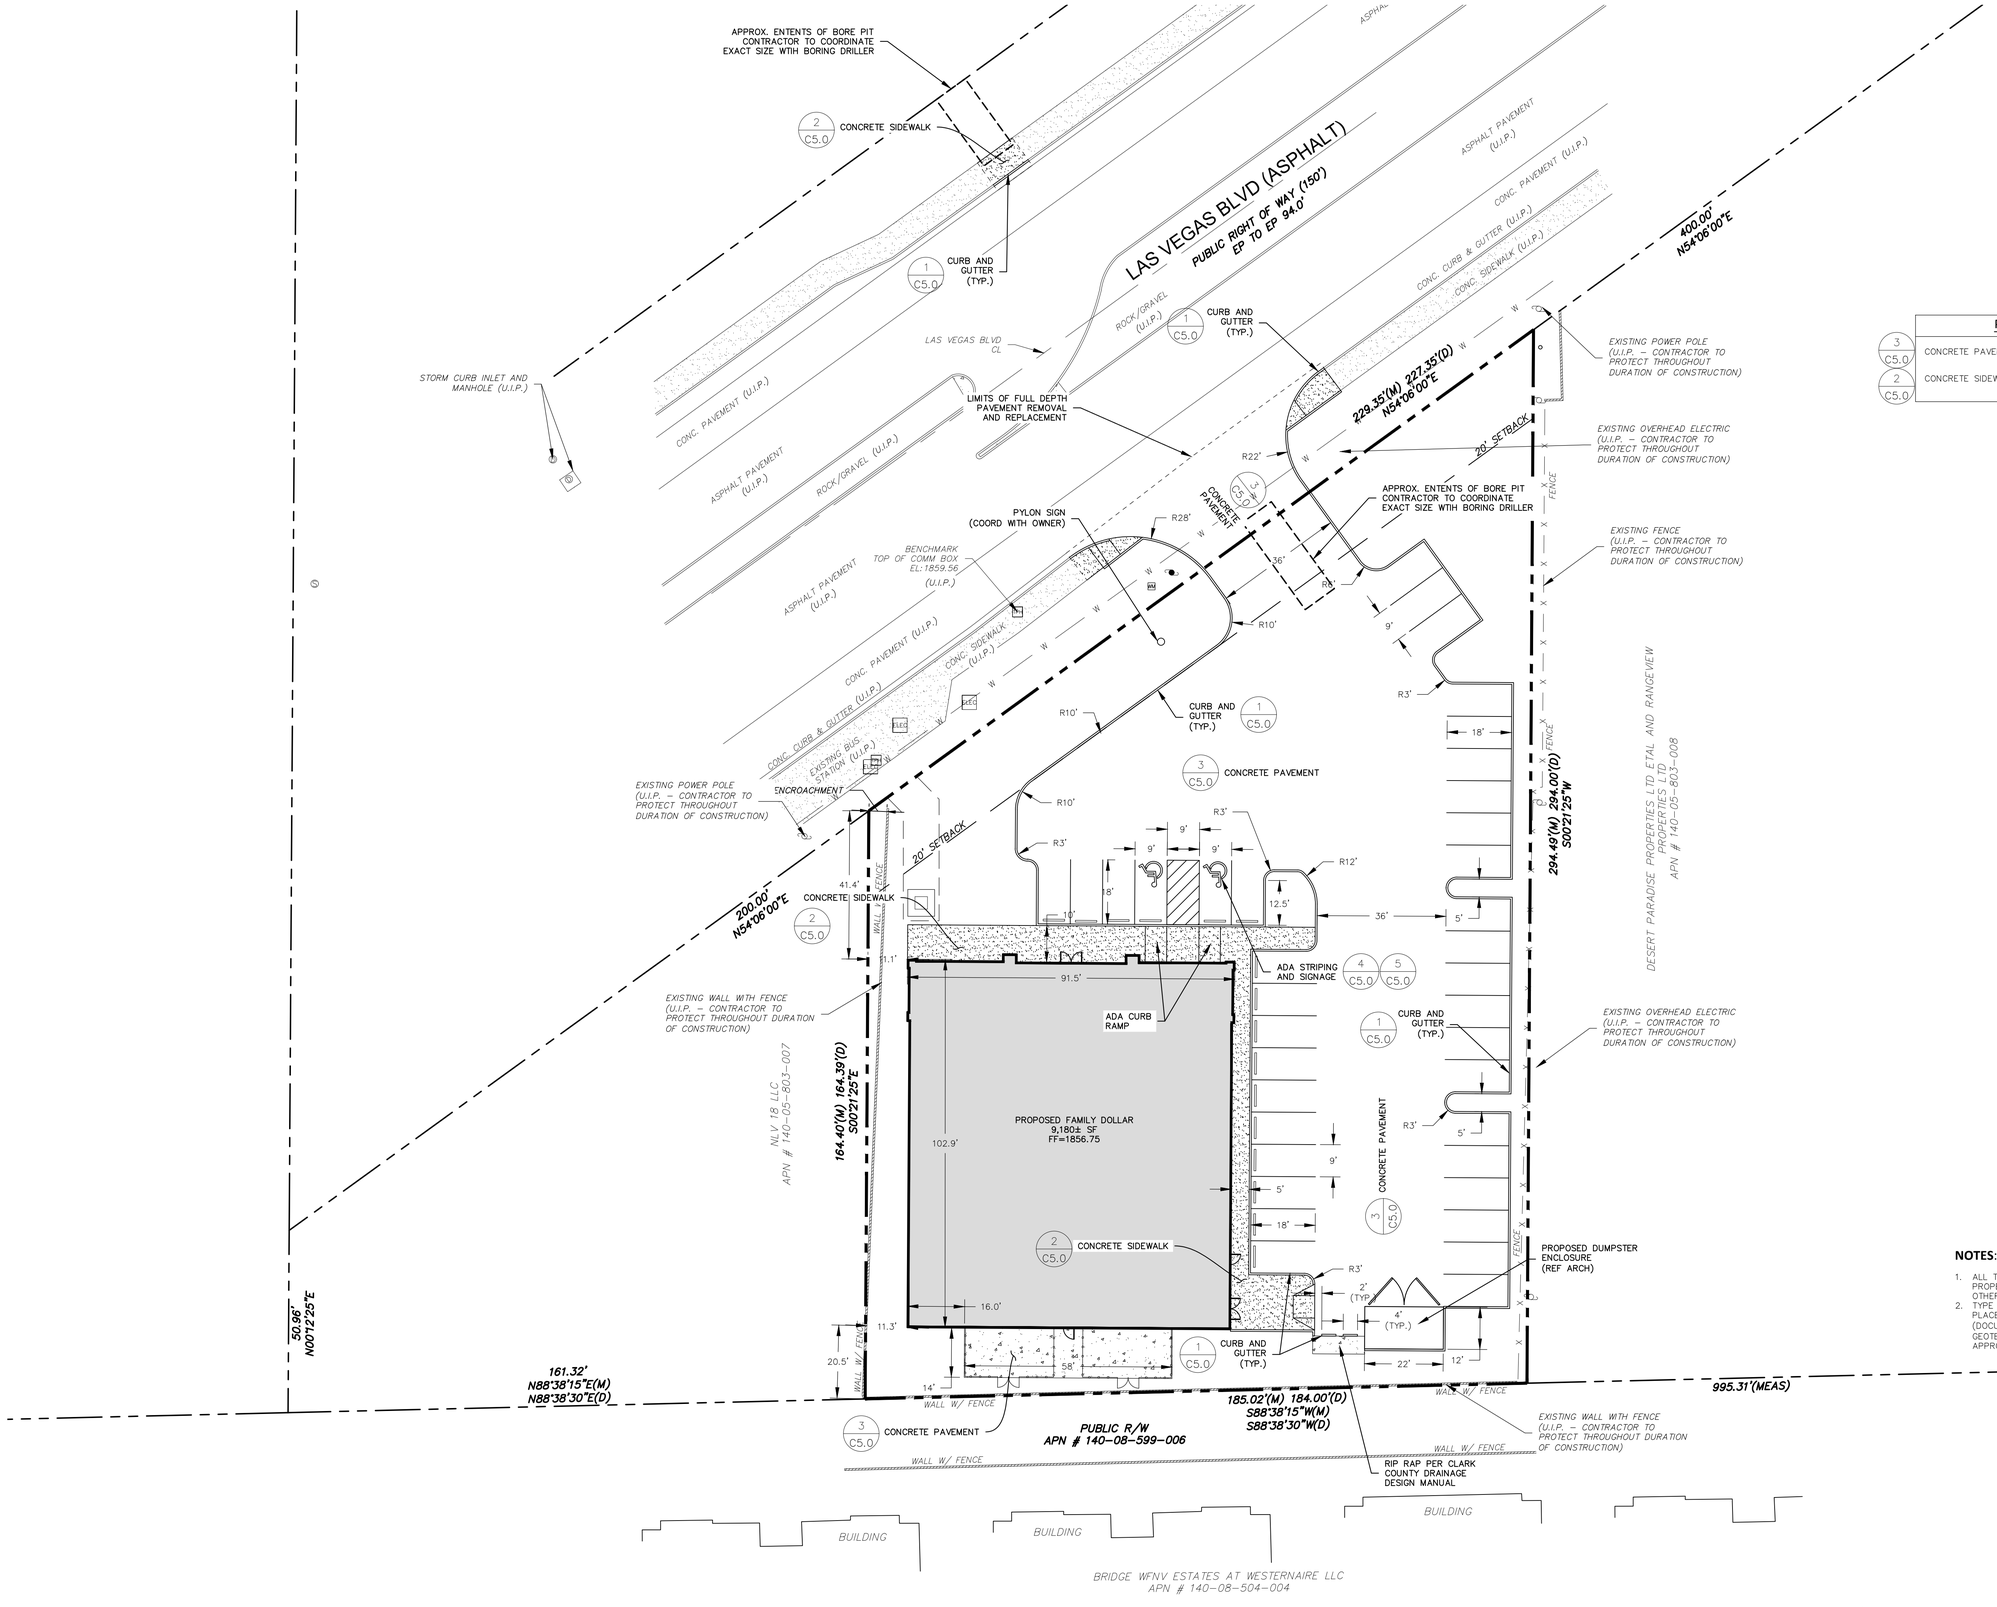

PAVEMENT LEGEND	
3/C5.0 CONCRETE PAVEMENT[2]	
2/C5.0 CONCRETE SIDEWALK[2]	

NOTES:

1. ALL TIES SHOWN HEREON ARE PERPENDICULAR TO THE PROPERTY LINES TO WHICH THEY ARE TIED UNLESS NOTED OTHERWISE.
2. TYPE V CEMENT SHALL BE USED FOR ALL CONCRETE PLACED IN CONTACT WTH SOIL UNLESS A SITE SOIL TEST (DOCUMENTED BY A MATERIALS TESTING COMPANY OR GEOTECHNICAL ENGINEER) IS SUBMITTTED FOR REVIEW AND APPROVED BY CIVIL ENGINEER OF RECORD.

NOTE
ITEMS SCHEDULED FOR DEMOLITION HAVE BEEN REMOVED FOR CLARITY.

CALL BEFORE YOU DIG – DRILL – BLAST
1-(800) 642-2444
DIAL 811 – USANORTH811.ORG

SCALE: 1" = 20'

HGTS SERVICES, LLC.
12 Sumner Drive, Suite 100, St. Louis, MO 63143 T: 314.821.1100

FAMILY DOLLAR SHELL BUILDING
VANILLA BOX PROJECT
SE OF LAS VEGAS BLVD & LAMONT BLVD
SUNRISE MANOR, CLARK COUNTY,
NEVADA 89115

No.	Description	Date
	CONSTR. DOC. & REVISIONS	

HGTS SERVICES, LLC
CERTIFICATE OF AUTHORITY - ENGINEERING
16230 12/17/2022

02-09-22

PROFESSIONAL OF RECORD
Mark A. Spalinger License No. 024778
Expiration Date: 06/30/2022

Drawn By/Checked By:	SBF/MAS
Project Number	2101394
Permit Date	02-09-22
Bid Date	-- -- --

SITE PLAN

C2.0