Exhibit A-2

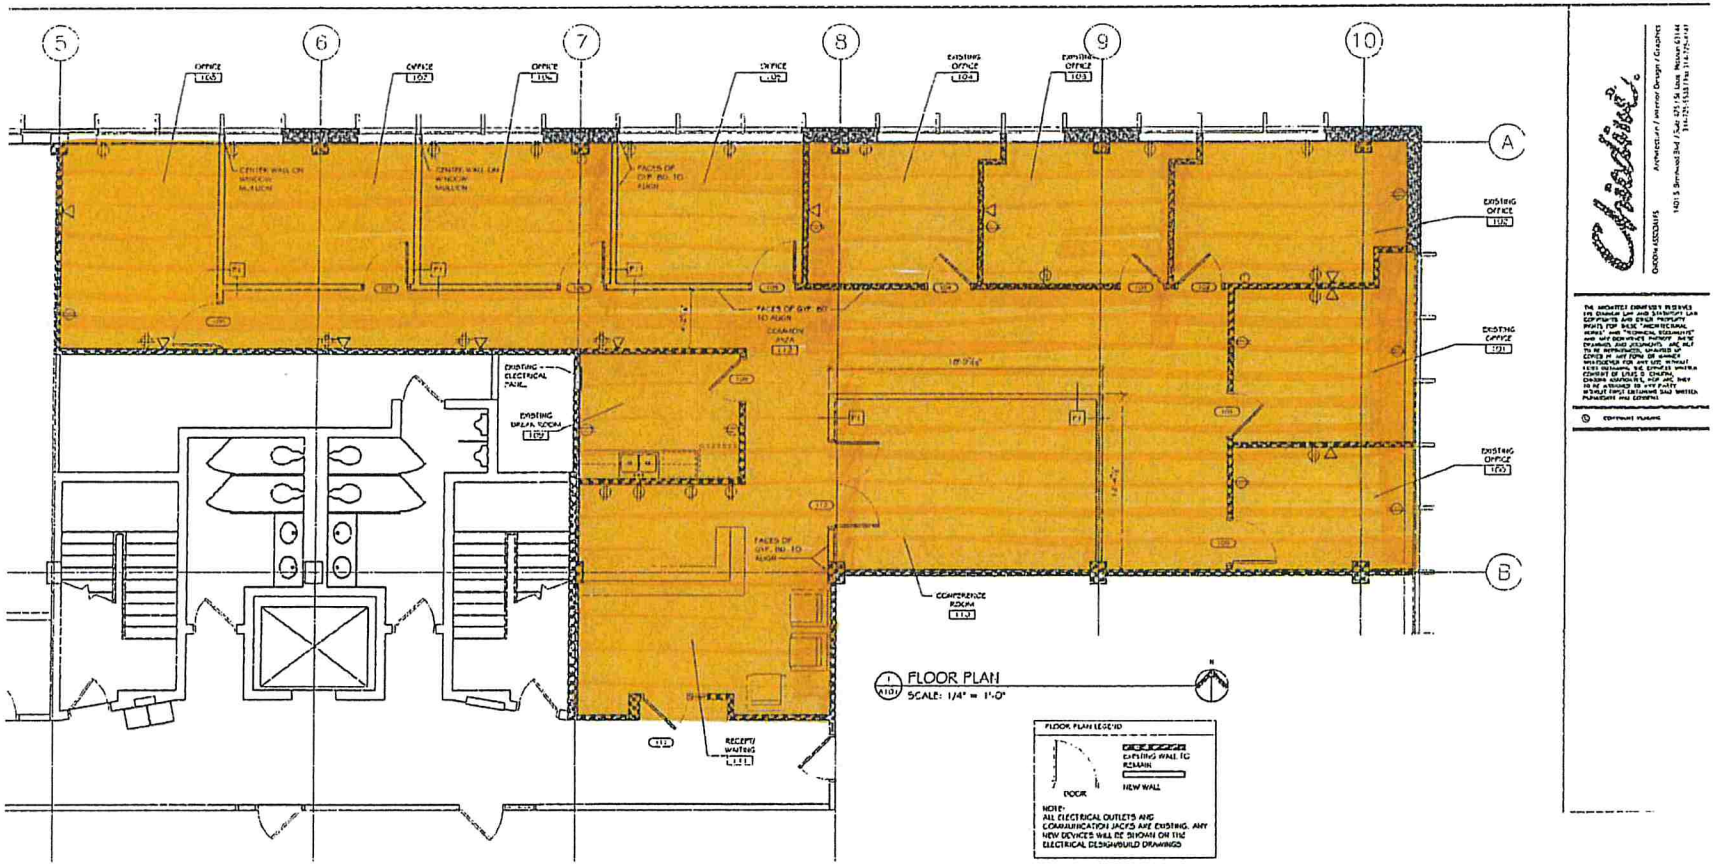
5
6
7
8
9
10
A
B
OFFICE 106
OFFICE 107
OFFICE 108
OFFICE 109
EXISTING OFFICE 104
EXISTING OFFICE 105
EXISTING OFFICE 102
EXISTING OFFICE 101
EXISTING OFFICE 100
CENTER WALL ON WINDOW MULLION
CENTER WALL ON WINDOW MULLION
FACES OF GYP. BD. TO FLOOR
FACES OF GYP. BD. TO FLOOR
COMMON AREA 112
EXISTING ELECTRICAL PANEL
EXISTING BREAK ROOM 110
FACES OF GYP. BD. TO FLOOR
CONFERENCE ROOM 113
RECEPTI WAITING 111
FLOOR PLAN
SCALE: 1/4" = 1'-0"
FLOOR PLAN LEGEND
DOOR
EXISTING WALL TO REMAIN
NEW WALL
NOTE:
ALL ELECTRICAL OUTLETS AND COMMUNICATION JACKS ARE EXISTING. ANY NEW DEVICES WILL BE SHOWN ON THE ELECTRICAL DESIGNBUILD DRAWINGS