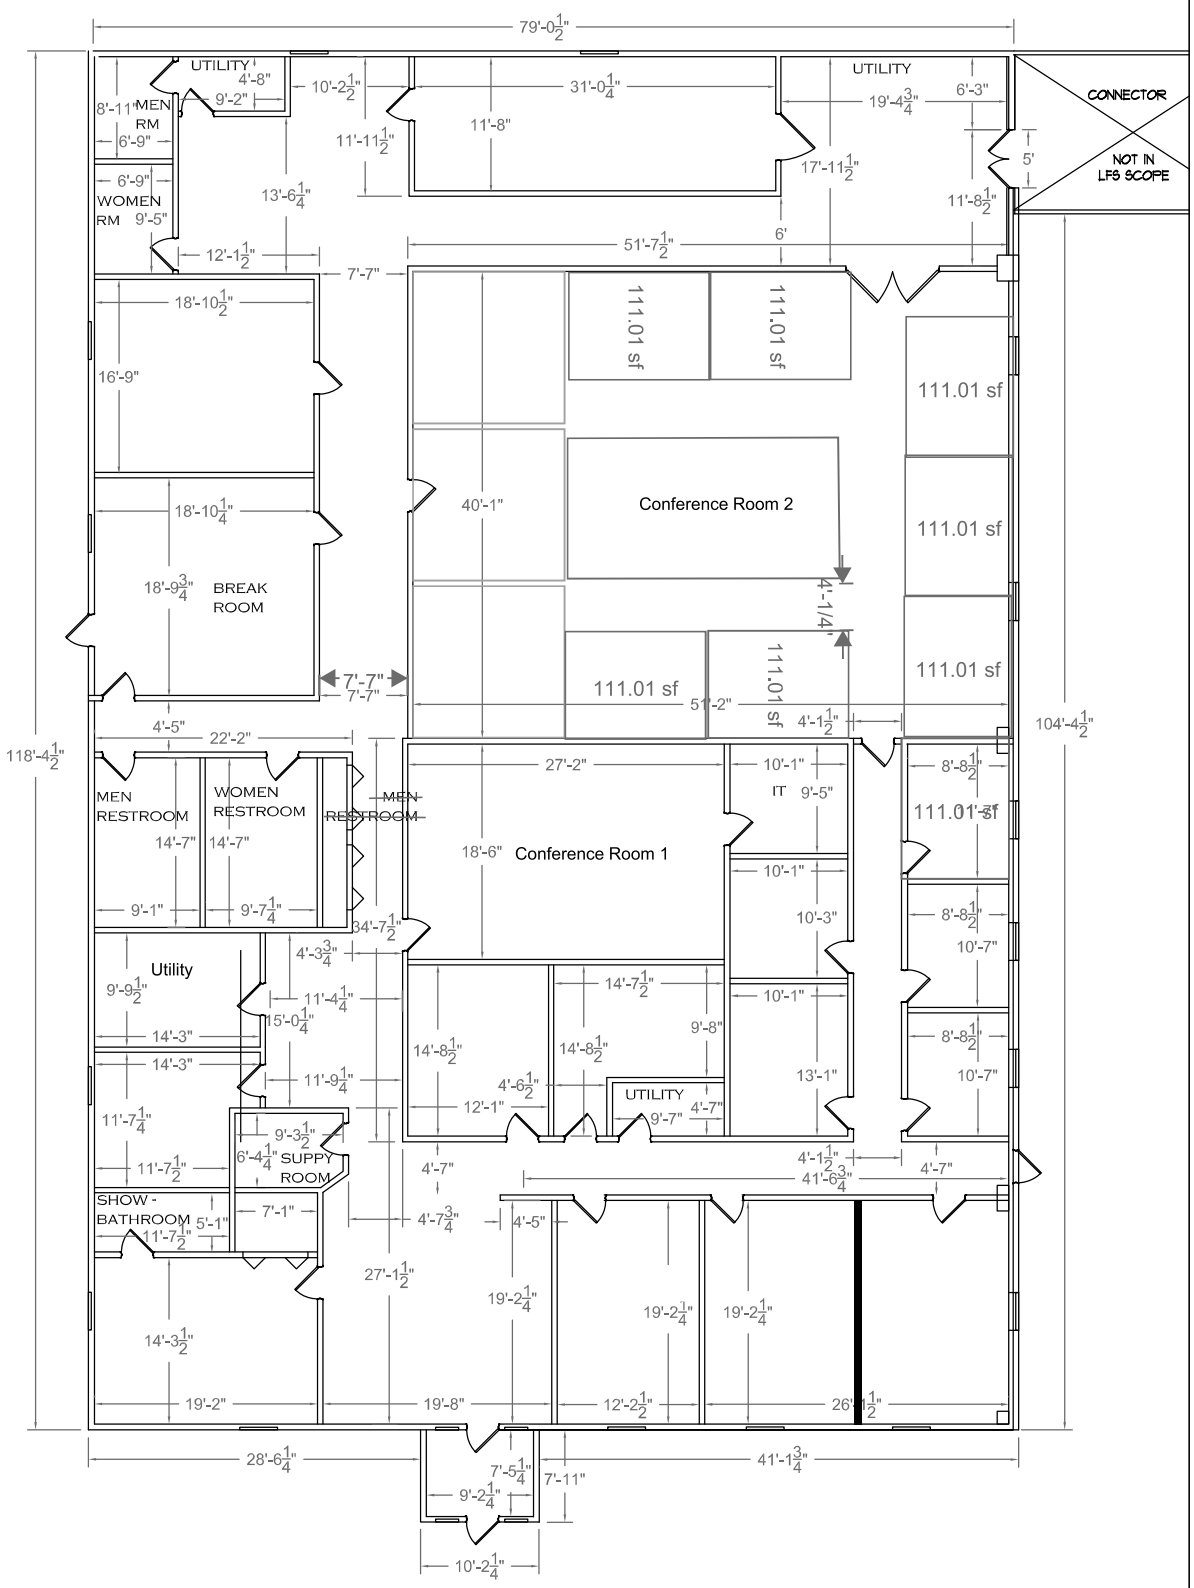

MT. TORREY OFFICE FLOOR PLAN

SCALE:3/32" = 1'-0" 11X17

REVISIONS				
REV	DATE	DESCRIPTION	DRW	CHK
xxx	xxx	xxx	xxx	xxx

DATE: 10.14.2021
SCALE: 3/32" = 1'-0"
DRAWN BY: BPARK
DESIGNED BY: CTERRY
APPROVED BY: DGR
REV NO: 1
PROJECT #: 54-150

PROJECT LOCATION:
MT. TORREY BUILDING PLAN
441, 443, 445, 447 MT. TORREY RD.
YNDHURST, VA 22952

TITLE
MT. TORREY OFFICE FLOOR PLAN

SHEET
1

© Copyright Hazen and Sawyer Company 2013 Hazen Proprietary & Confidential