DRAWINGS PROVIDED BY: JULIE T	DATE: 2-20-19	SCALE:	SHEET: A-1
PROJECT DESCRIPTION: 22 HUDSON PL PENTHOUSE HOBOKEN, NJ			
SHEET TITLE:			

NO	DESCRIPTION	BY	DATE

PENTHOUSE | 5TH AND 6TH FLOORS

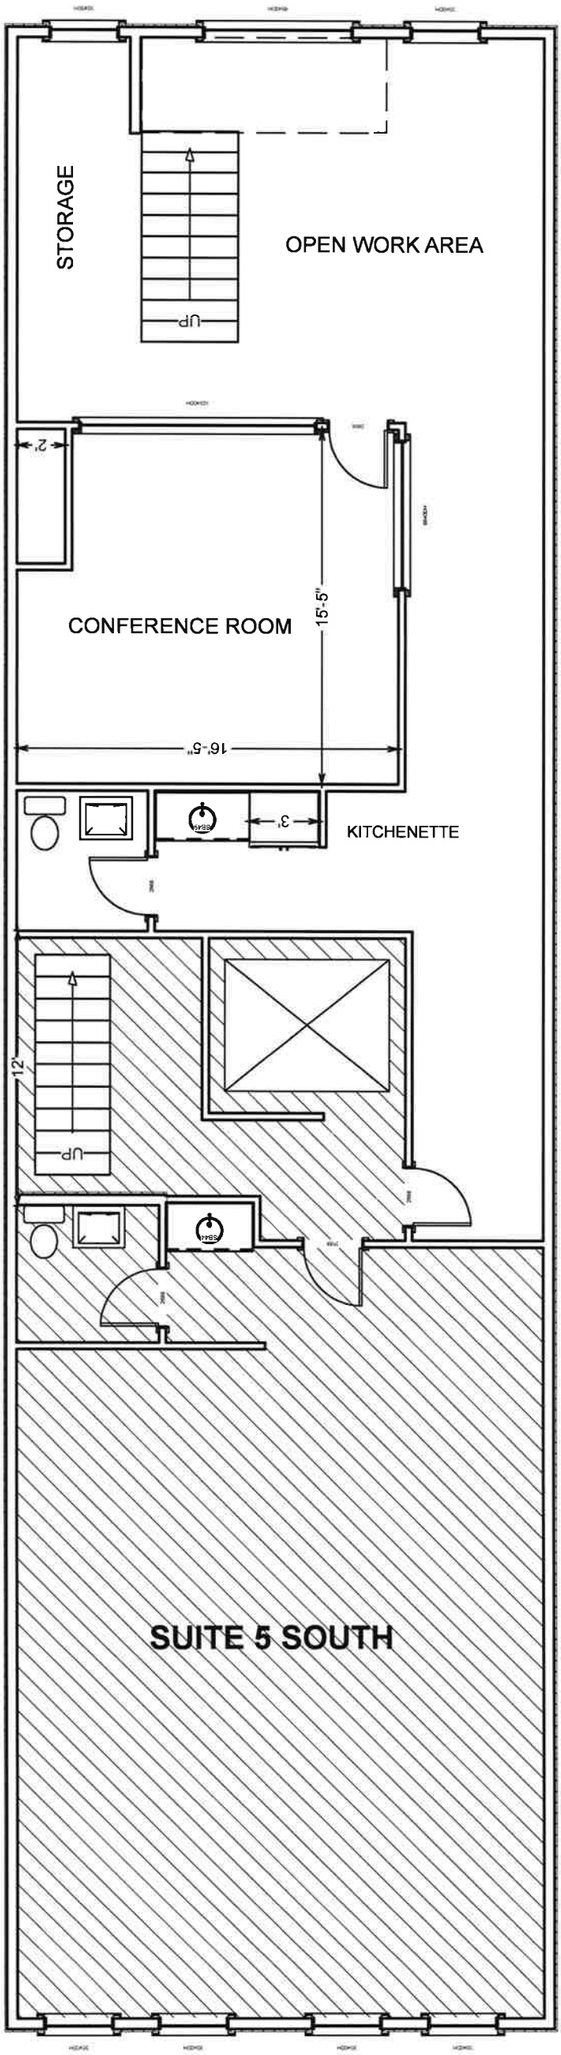

FLOOR 5

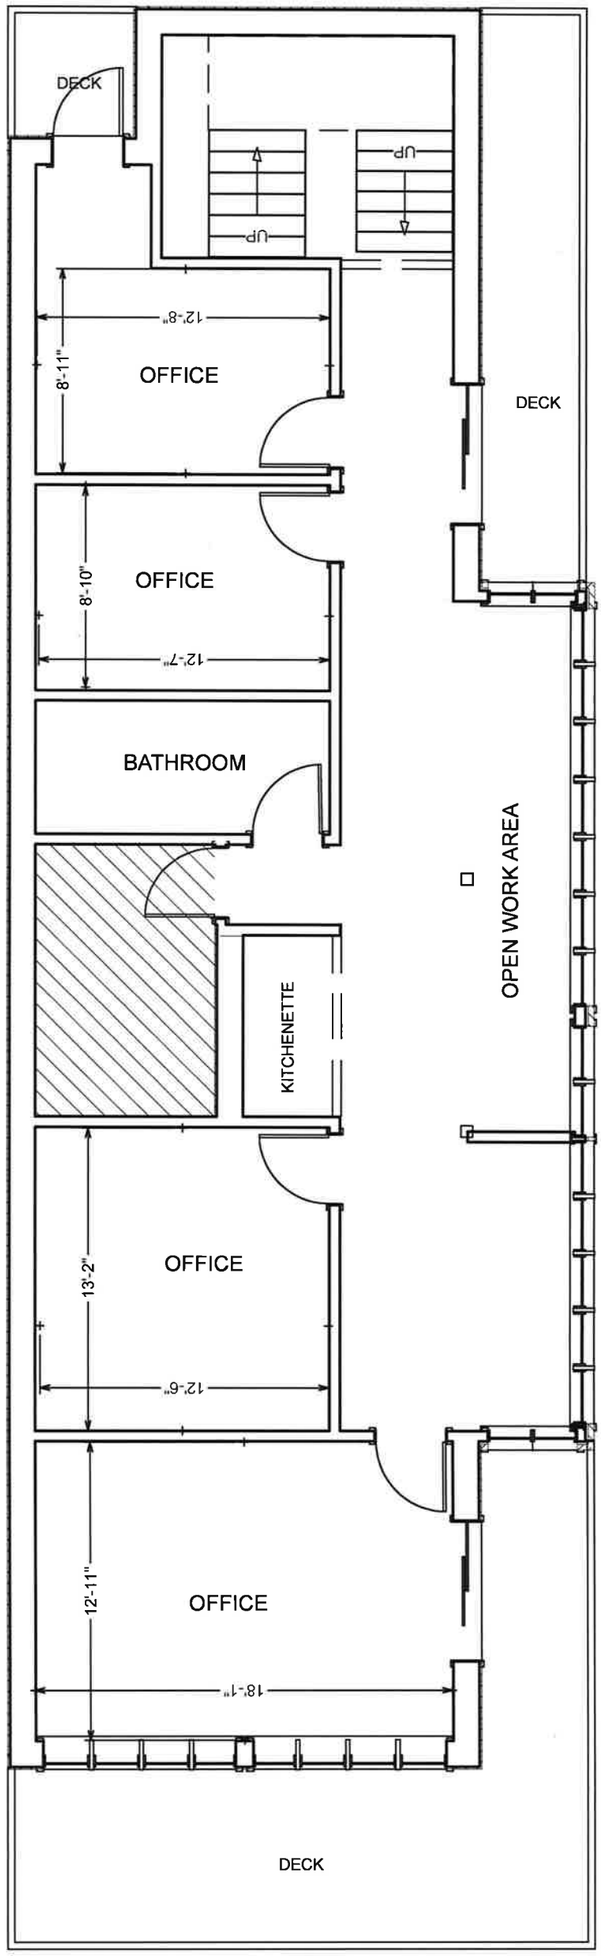

FLOOR 6