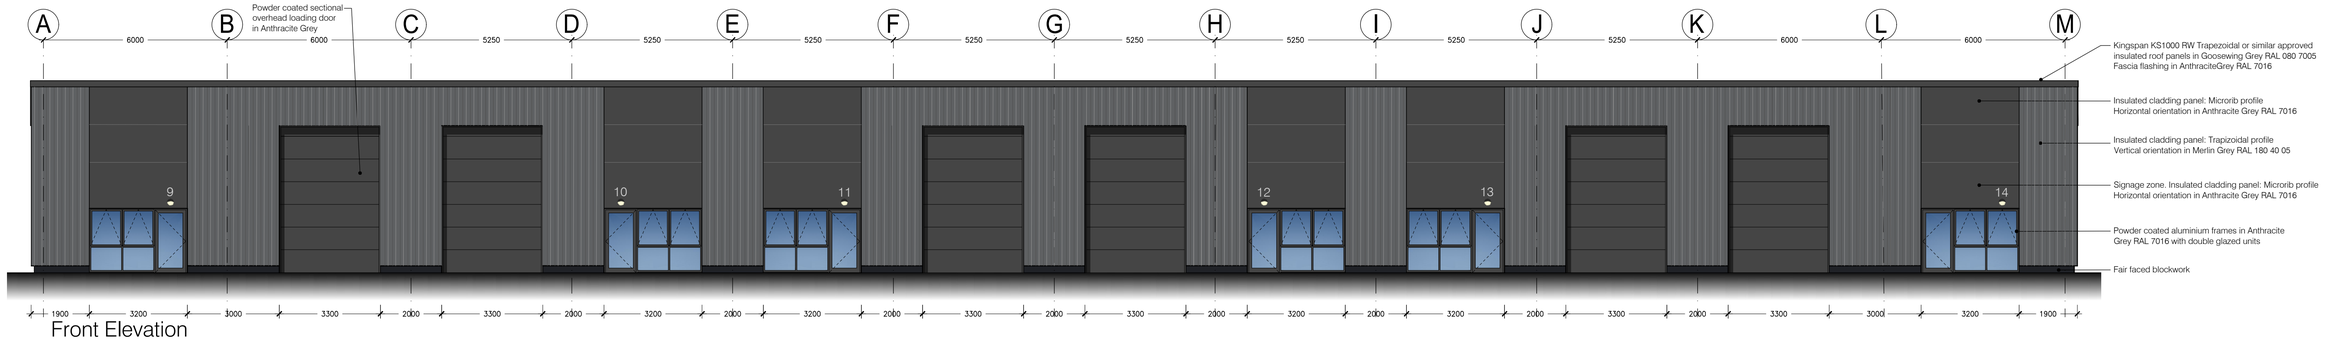

Front Elevation

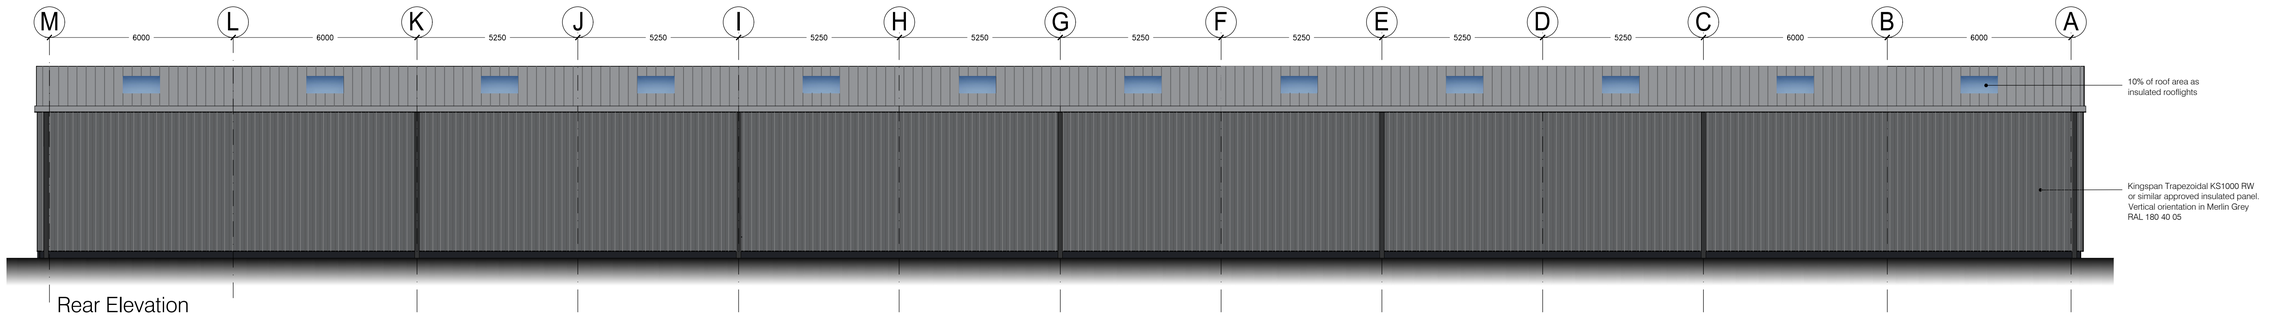

Rear Elevation

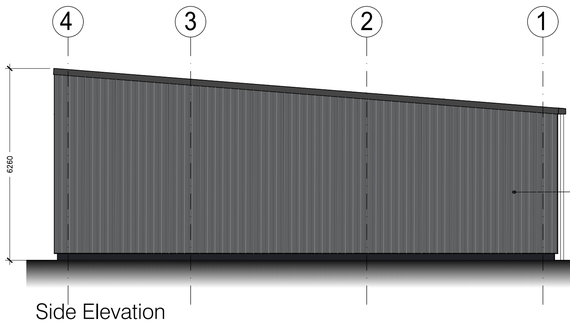

Side Elevation

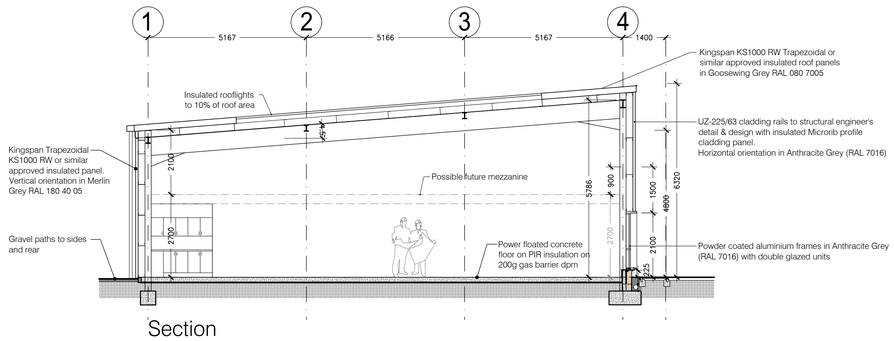

Section

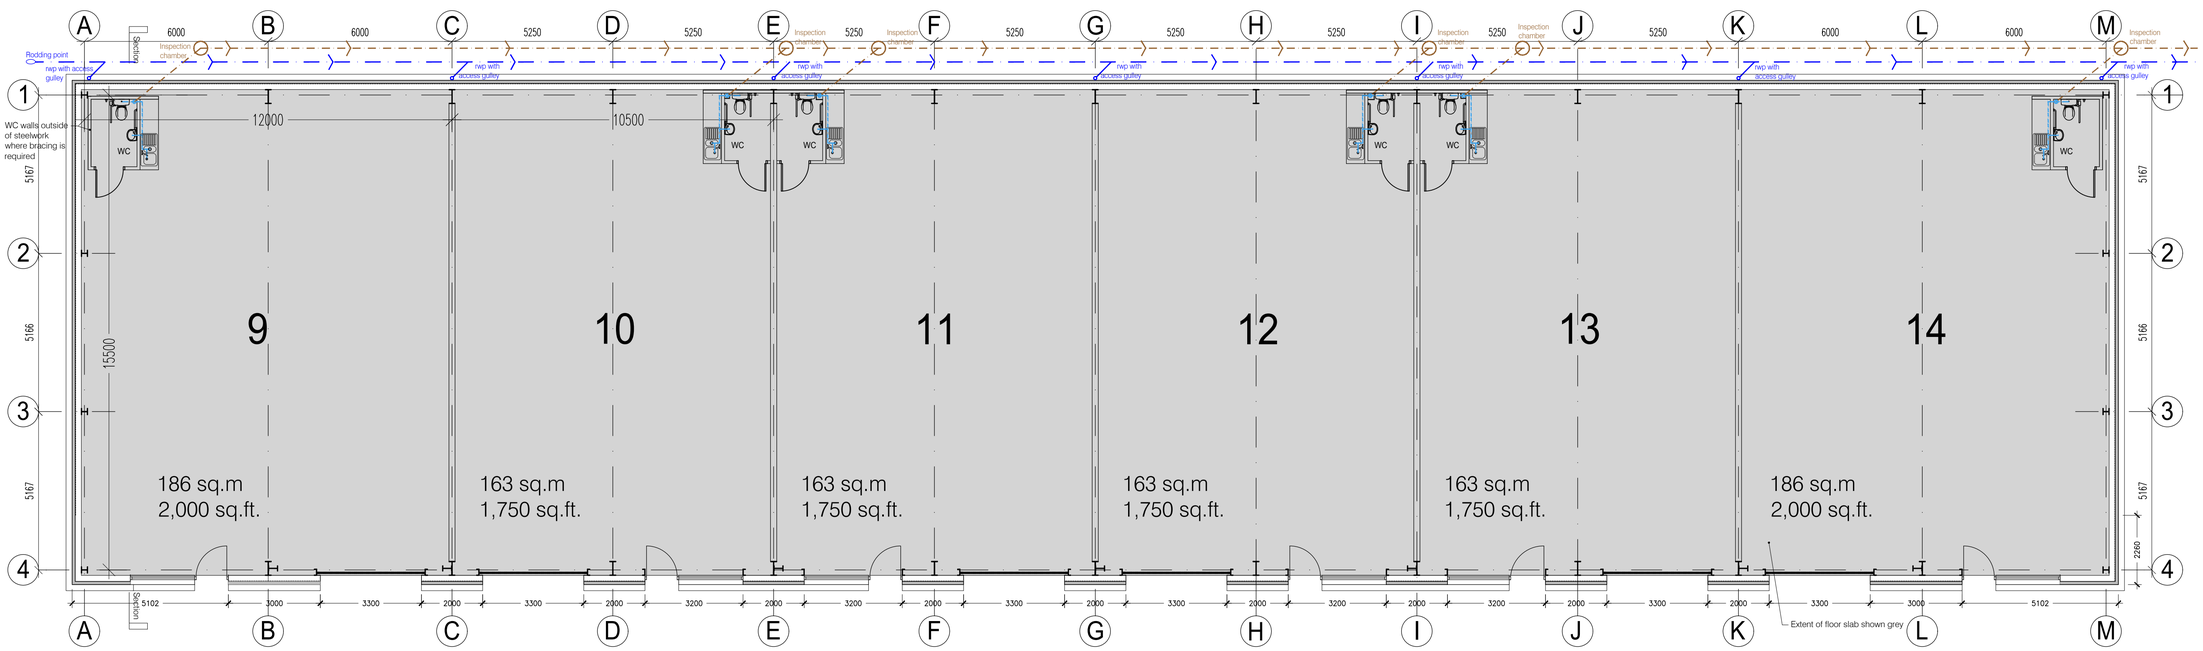

Floor Plan

Key

- Internal foul drainage
- Surface water drainage
- Foul drainage
- Rodding Point

Notes

© This drawing is the property of White Design (UK) Ltd - Copyright reserved
It cannot be reproduced in any form without express consent of the company.
Figured dimensions only are to be taken from this drawing.
Do not scale. If in doubt ask.

Rev	Date	Drawn	Description
A	16.09.19	SJ	Insulated cladding panels changed. Masonry plinth added to section.
B	15.10.19	SJ	Overhang to rear (low eaves) of roof omitted
C	18.10.19	SJ	Toilet and kitchens relocated
D	18.11.19	SJ	Roof lowered Side door to units 9 & 14 omitted Window & door dimensions amended Signage board size and colour changed
E	06.10.20	SJ	Amendments as discussed in design team meeting
F	16.10.20	SJ	Drainage info. & floor slab added
G	21.10.20	SJ	WC positions to units 9 & 14 amended to avoid steelwork bracing. Grid line added as engineers layout.
H	10.01.21	SJ	Note re. fire resisting cladding to units 8 & 9 added.
I	25.05.21	SJ	Cladding panels to all elevations amended
J	11.03.25	SJ	High level windows omitted. Cladding panels amended Roof overhang omitted.

TENDER

Client: Priority Space

Project: Proposed Development at Consett Business Park

Title: Proposed Plan, Section & Elevations Units 9 to 14

Scales@A1:	Drawn:	Date:	Checked:
1:100	SJ	Sept. '19	

Drawing no: 4516 - A015

Rev: J

Quayside House
Furnival Road
Sheffield, S4 7YA
0114 226 0255
selfarchitects.co.uk

Self