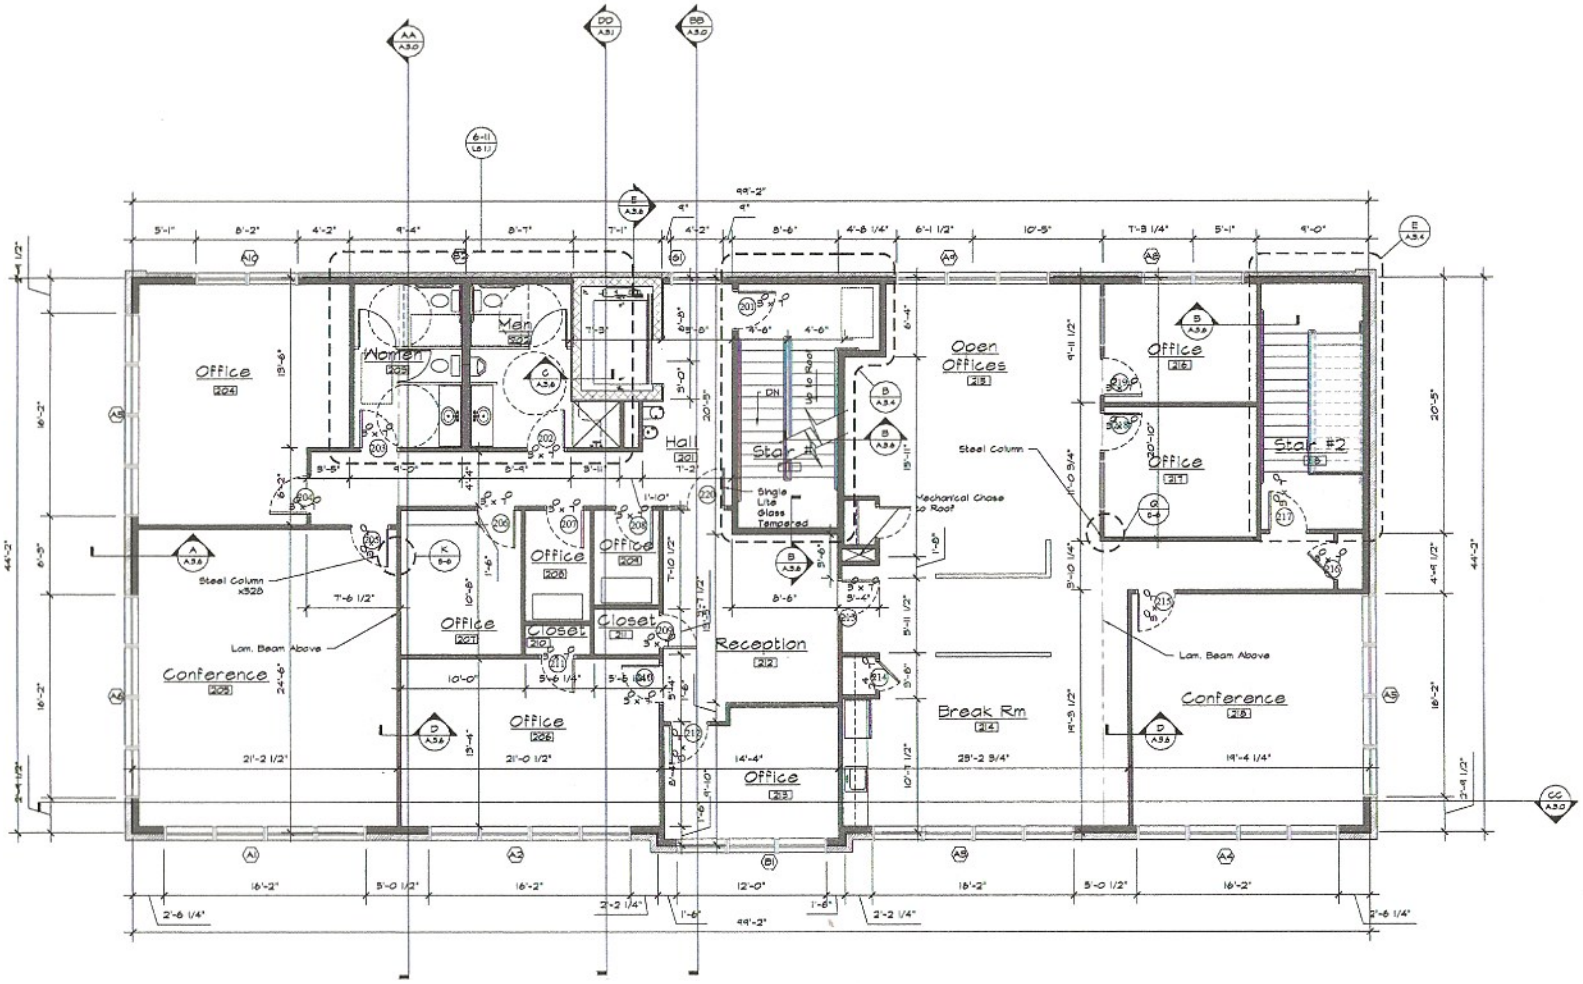

Second Floor Plan

SCALE: 1/4" = 1'-0"

REVISED: March 7, 2019

THESE PLANS ARE THE COPYRIGHTED PROPERTY OF MITCHELL BARNETT ARCHITECT, P.C. AND N. MITCHELL BARNETT A.I.A. (U.S.) AUTHORIZED USE OR REPRODUCTION IS PROHIBITED.

Revisions

Mitchell Barnett Architect, P.C.
Nashville Office
220 Second Ave. N.
Nashville, TN 37201
(615) 385-3033
E-mail: mitch@mitchellbarnett.com Web Site: www.mitchellbarnett.com

A New Building for:

The Nations Office Building

6117 & 6119 Centennial Blvd.
Nashville, Tennessee

Drawn By: Staff
Checked By: NMB
Date: 03/11
File: Pitts Center/CD8
Sheet Number:

A.1.2