PARTITION LEGEND:
REFER TO B1/A-601

- NEW PARTITIONS
- EXISTING WALLS TO REMAIN
- ADJACENT SPACE
- EXISTING ELEMENTS TO BE REMOVED

DEMOLITION NOTES:

1. PERFORM DEMOLITION WORK AS REQUIRED TO ACCOMMODATE NEW CONSTRUCTION AND AS SHOWN. CONTRACTOR SHALL VERIFY THAT ALL REMOVED COMPONENTS ARE NOT STRUCTURAL. NOTIFY ARCHITECT IN CASE OF DISCREPANCY BEFORE PROCEEDING WITH WORK.
2. DEMOLITION PLANS ASSUME EQUIPMENT, DUCTWORK, ETC. IN AREAS OF NEW WORK WILL BE REQUIRED TO BE REMOVED/RELOCATED TO MEET THE REQUIRED DESIGN PARAMETERS OF THE NEW WORK. CONTRACTOR TO VERIFY ANY POSSIBLE REUSE OF EXISTING EQUIPMENT, DUCTWORK, ETC. IN FIELD. COORDINATE WITH OWNER.
3. ALL DEBRIS TO BE REMOVED AND DISPOSED OF IN ACCORDANCE WITH STATE AND LOCAL REGULATIONS.
4. CONSULT OWNER REGARDING REUSE OR DISPOSAL OF ANY EXISTING ITEMS, AND BEFORE DISPOSING OF ANY REMOVED ITEMS, INCLUDING BUT NOT LIMITED TO; PLUMBING FIXTURES, EQUIP, LIGHT FIXTURES, DOORS, ETC.
5. CONTRACTOR TO PROTECT ALL EXISTING AREAS BEYOND LIMIT OF WORK AS REQUIRED.
6. REMOVE EXISTING INTERIOR AND EXTERIOR FINISHES AS REQUIRED TO ACCOMMODATE NEW WORK.
7. PROVIDE ADEQUATE SUPPORT TO ANY CEILING STRUCTURES TO REMAIN IN AREA OF DEMOLITION WORK.
8. COORDINATE REMOVAL OF ANY RATED ASSEMBLIES WITH LOCAL OFFICIALS BEFORE COMMENCING WORK.
9. PATCH AND REPAIR CONSTRUCTION TO REMAIN IN AREAS OF DEMOLITION.
10. MECHANICAL, PLUMBING, FIRE SPRINKLER AND ELECTRICAL DEMOLITION IS DESIGN/BUILD BY CONTRACTOR.

GENERAL NOTES:

1. PROVIDE EXIT SIGNS FROM STORAGE AREA THROUGH OFFICE AREA.
2. PROVIDE EXHAUST, VENTILATION AND LIFE SAFETY SYSTEMS FOR VEHICLES DRIVING INTO THE BUILDING.

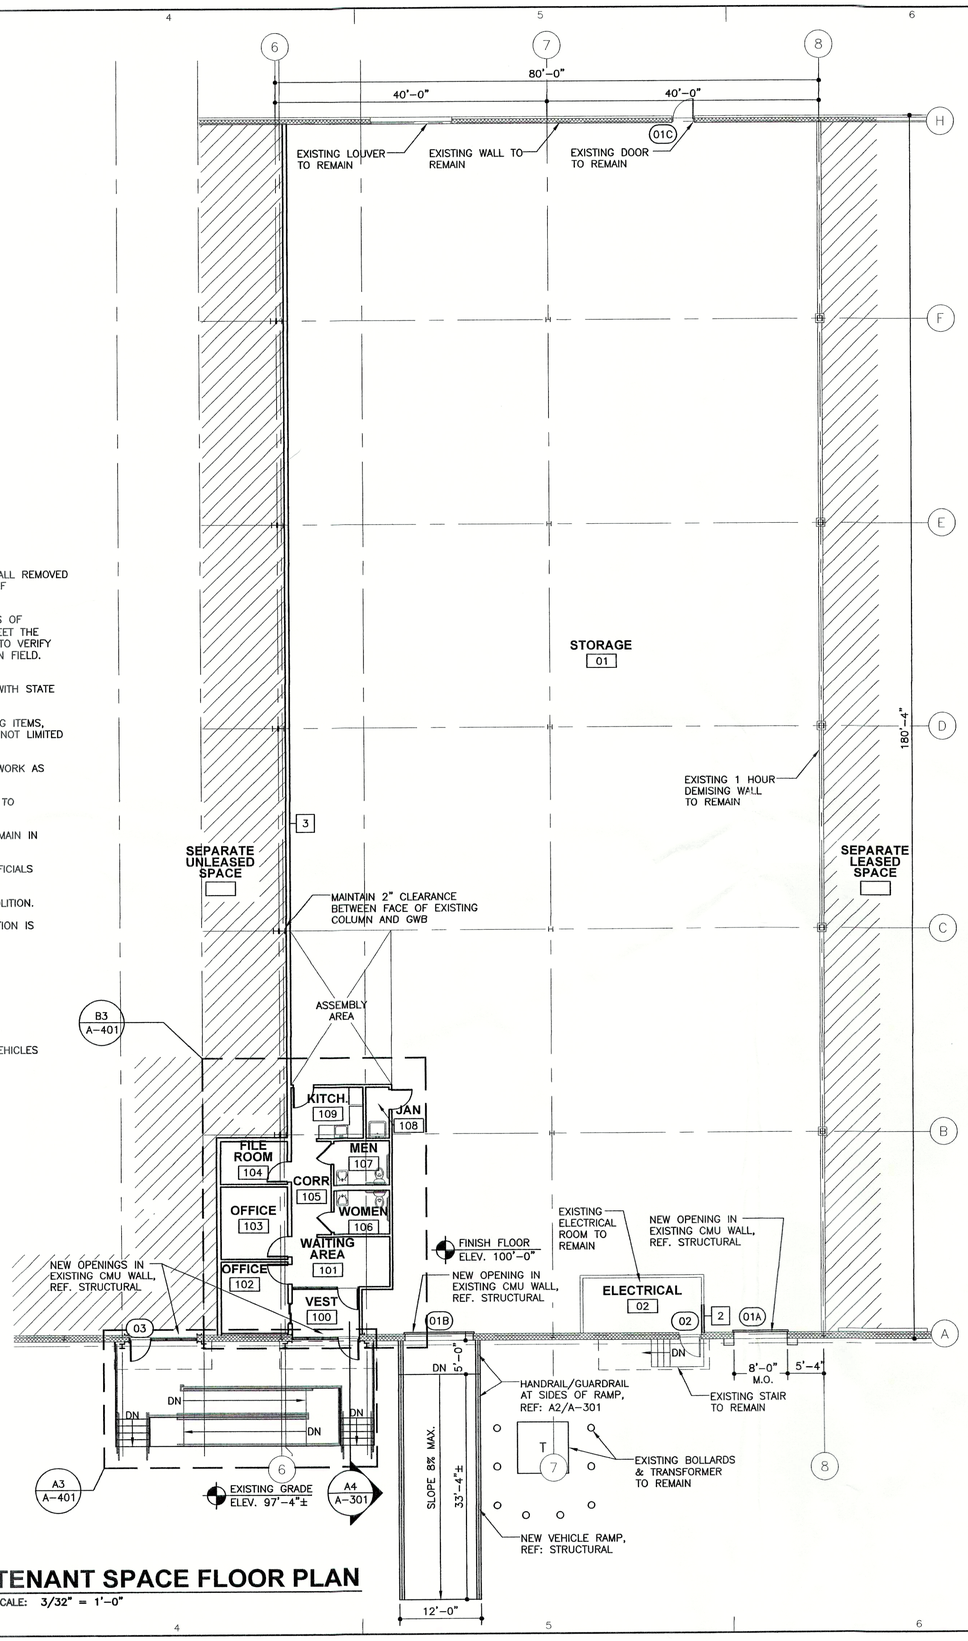

A3 TENANT SPACE FLOOR PLAN

SCALE: 3/32" = 1'-0"

Project:

Colonial Moving & Storage

9 Vose Farm Road Peterborough, New Hampshire

Owner:

Juniper Advisory Services, LLC

Winchester, MA

Architect:

BMA

Architectural Group
Professional Corporation
Architects ■ Designers ■ Planners

12 Middle Street
Amherst ■ New Hampshire ■ 03031
TEL 603 673 1991 FAX 603 672 1385
www.bmaworld.com

Consultant:
These plans are copyrighted and are subject to copyright protection as an "architectural work" under Sec. 102 of the Copyright Act, 17 U.S.O. as amended December 1990 and known as Architectural Works Copyright Protection Act of 1990. The protection includes but is not limited to the overall form as well as the arrangement and composition of spaces and elements of the design. Under such protection, unauthorized use of these plans, work or home represented, can legally result in the cessation of construction or buildings being seized and/or monetary compensation to BMA Architectural Group, P.C.

Seal:

Revisions:

Job No:	2723
Drawn By:	GS/ DJ
Checked By:	RPF
Phase:	FOR CONSTRUCTION

Drawing Title:

TENANT SPACE FLOOR PLAN

Sheet Number:

A-101

Date: 21 SEPTEMBER 2007