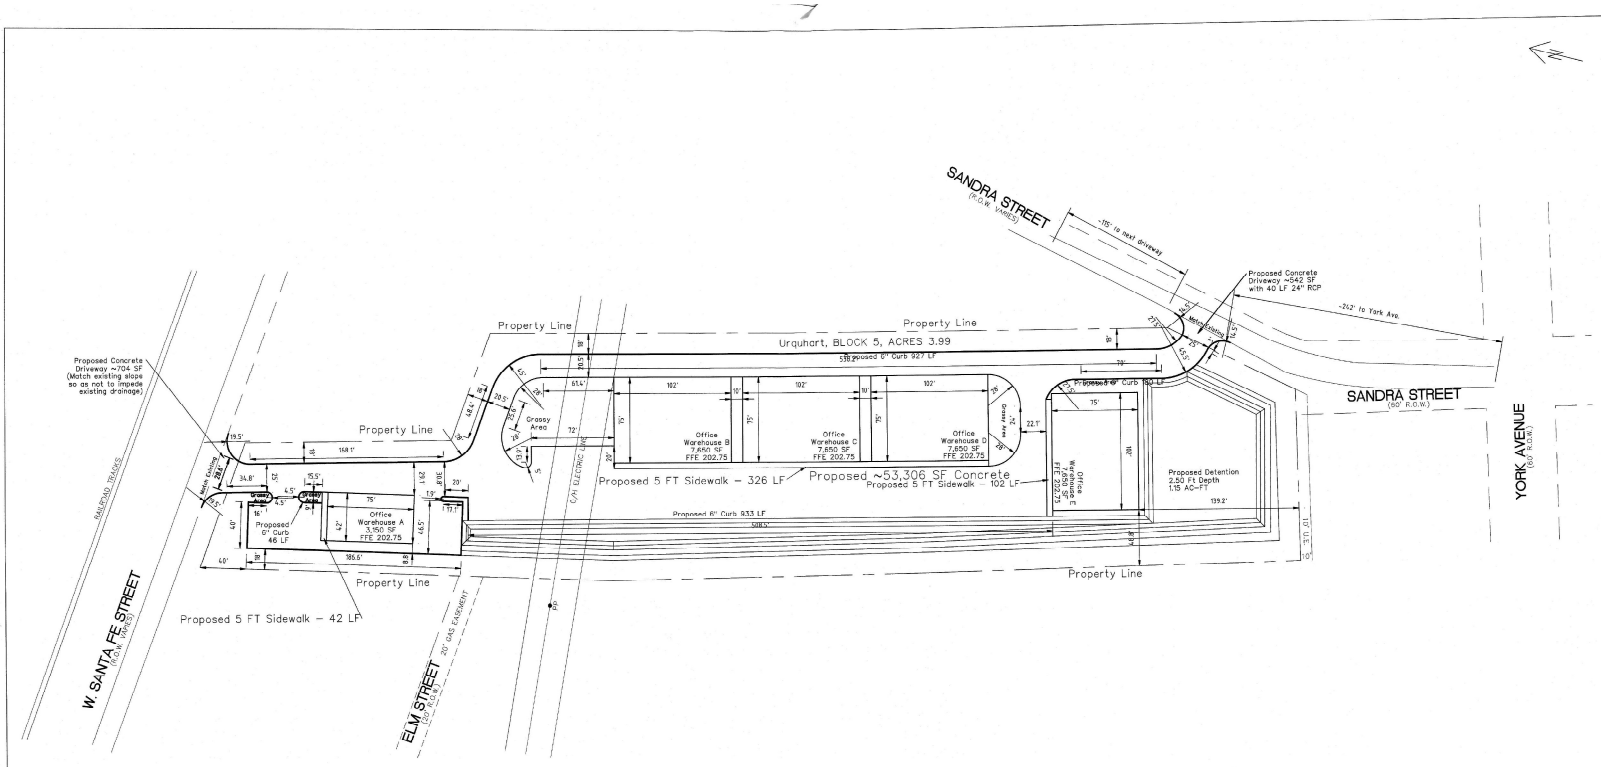

Scale: 1" = 40'

24 x 36

CITY OF CONROE
Engineering Division
These plans have been reviewed for general conformity with the City of Conroe design requirements and construction specifications. Constructability and sound engineering practices remain the responsibility of the engineer sealing the plans. Construction of the project is required to meet all City of Conroe guidelines prior to the issuance of initial certification. Errors and omissions in the plans may cause significant increases in construction costs and time delays.
Initial: _____ Date: JAN 26 2022
ID 20175

Cory Alan Haddox, P.E.
License No.: 100019
Firm No.: F-14448

STATE OF TEXAS
CORY ALAN HADDOX
100019
LICENSED
PROFESSIONAL ENGINEER

Paving Plan

Site Address:
837 W Santa Fe St,
Conroe, TX 77301

Revision: 0

Issued: 28 December 2021

Sheet: C-4.0

Client:
ACE REAL OPPORTUNITY INVESTMENT LLC
1717 N FRAZIER ST #STE A
CONROE, TX 77301-2058

Engineer:
Cory Alan Haddox, P.E.
License No.: 100019
Firm No.: F-14448
2635 North Spring
Spring, TX 77373