LEGEND

PARTITIONS	NEW	EXISTING	DEMO

FURNITURE SHOWNES DIAGRAMMATIC AND DOES NOT REPRESENT ACTUAL DIMENSIONS AND PLACEMENT. ALL DIMENSIONS ARE APPROXIMATE TO THE INCH. ACTUAL DIMENSIONS TO BE CLARIFIED ON CONSTRUCTION DOCUMENTS.

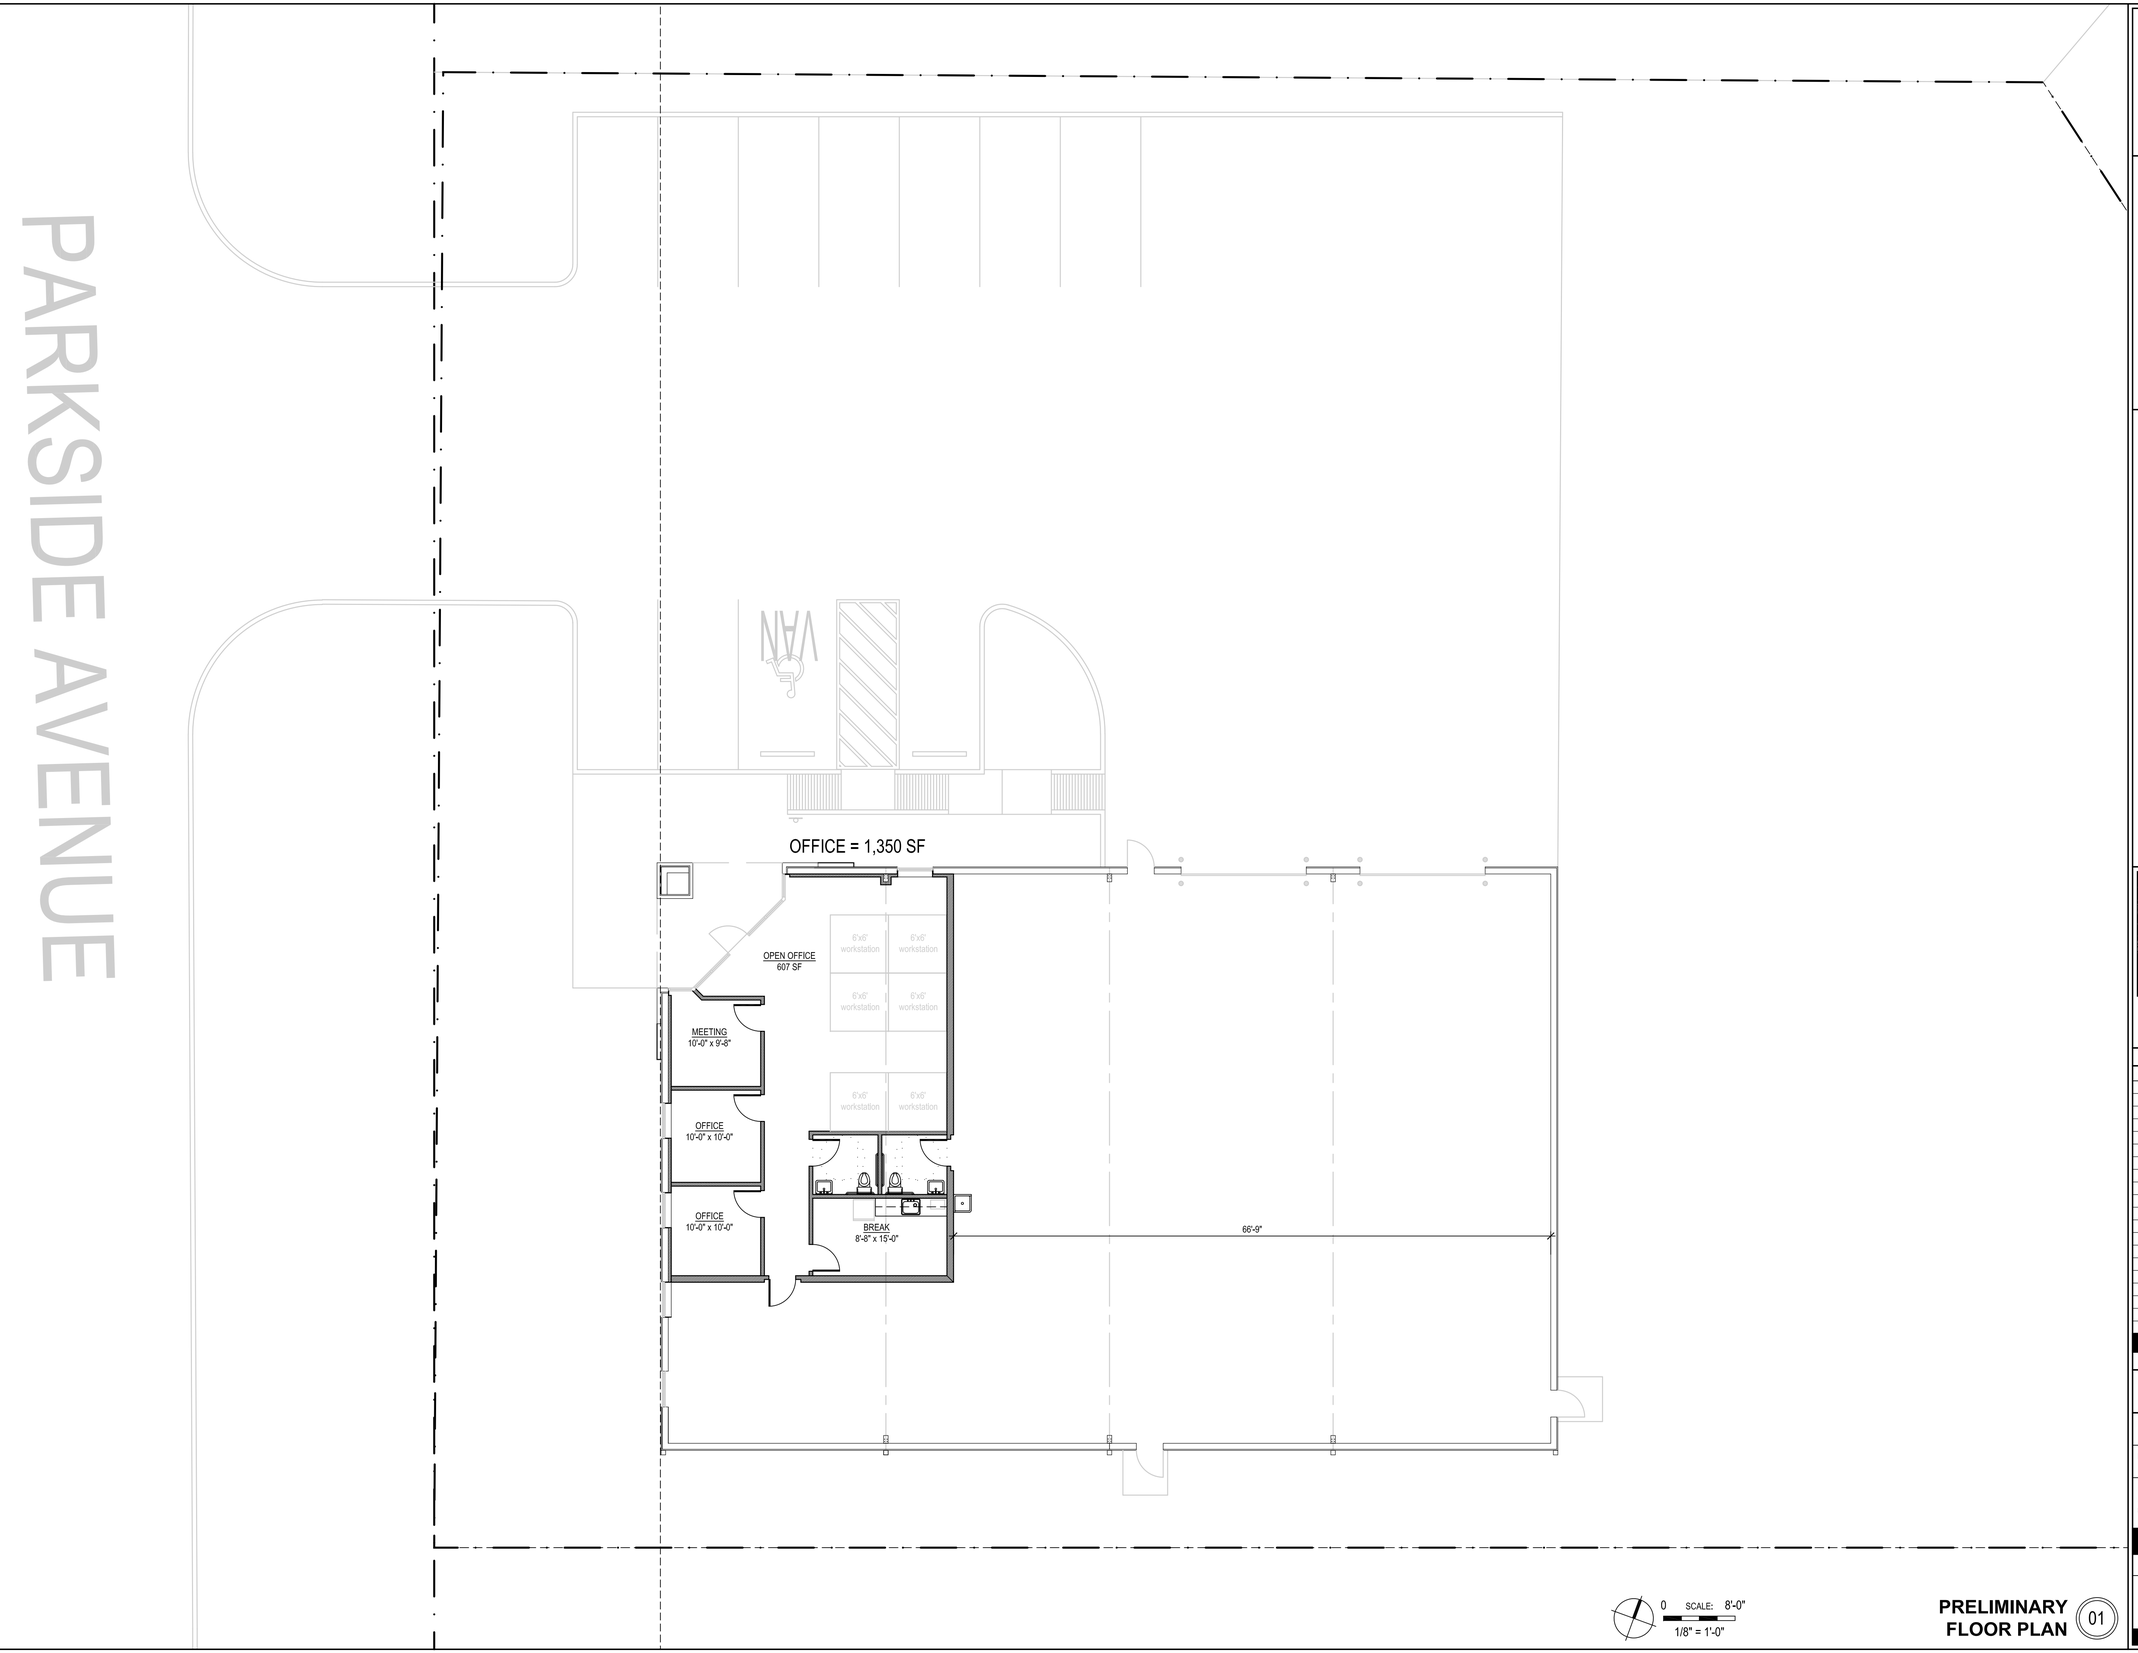

0 SCALE: 8'-0"
1/8" = 1'-0"

PRELIMINARY FLOOR PLAN 01

NOT FOR CONSTRUCTION
THIS DOCUMENT IS INCOMPLETE AND MAY NOT BE USED FOR REGULATORY APPROVAL, PERMIT OR CONSTRUCTION.
JOE W. MAHLER
59921
JANUARY, 2020

8700 JAMEEL ROAD
SUITE 140
HOUSTON, TX 77040
713-714-8652
KMR CONSTRUCTION

INTERIOR IMPROVEMENTS FOR:

MOTION INDUSTRIES

PDG ARCHITECTS
3100 WESLAYAN
SUITE 200
HOUSTON, TX 77027
713-629-6100

ISSUE

MK	DATE	DESCRIPTION

SHEET DATA

PROJECT NUMBER: 20027

DRAWN BY: MM

ISSUE DATE: 07/29/2020

ADDRESS
8220 PARKSIDE AVE.
BAYTOWN, TX 77523

SHEET

SD2