NOTE: CONTRACTOR SHALL VERIFY ALL CONDITIONS AND DIMENSIONS AT JOBSITE BEFORE PROCEEDING WITH WORK.

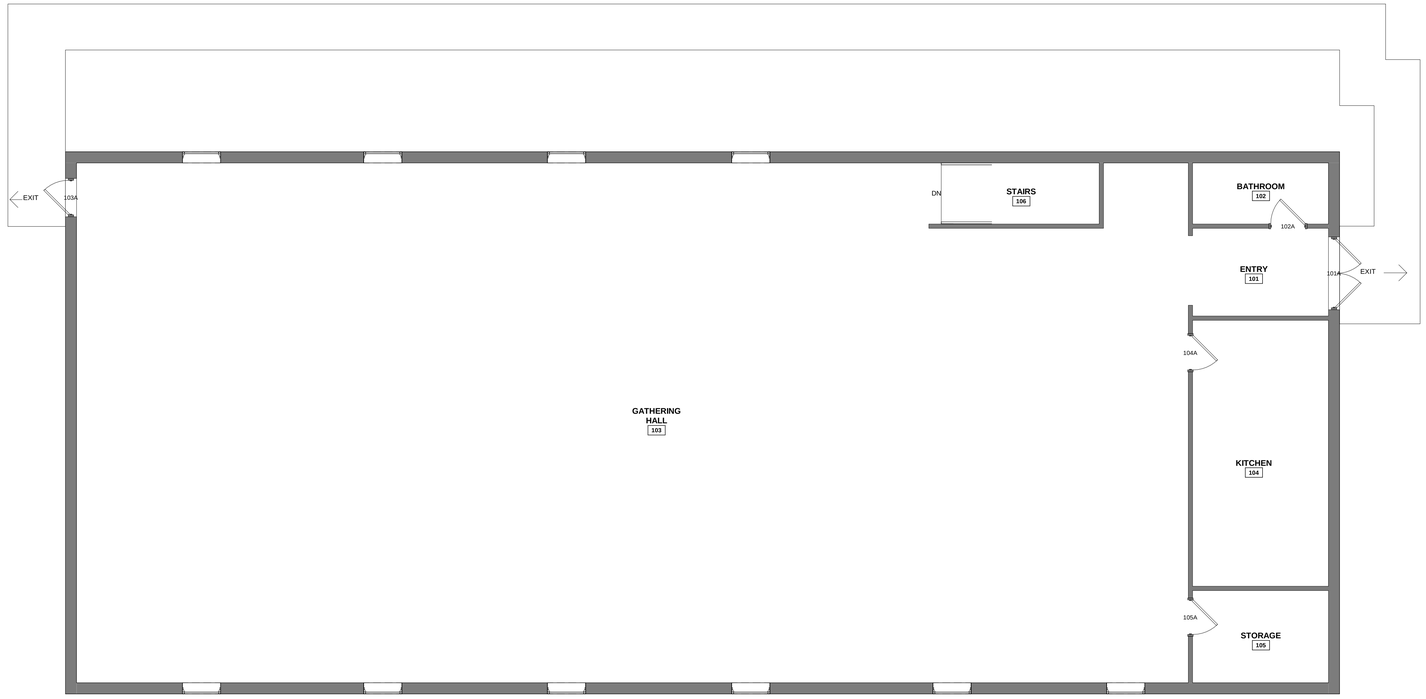

1 SECOND FLOOR EXIT PLAN
3/16" = 1'-0"

SIDEWALKS SURROUND THE BUILDING. NO STREET SIDEWALKS AS THIS BUILDING IS ON A GRAVEL ROAD. NEW SIDEWALKS WILL BE ADDED AT THE LOWER LEVEL FOR THE NEW DOORS.

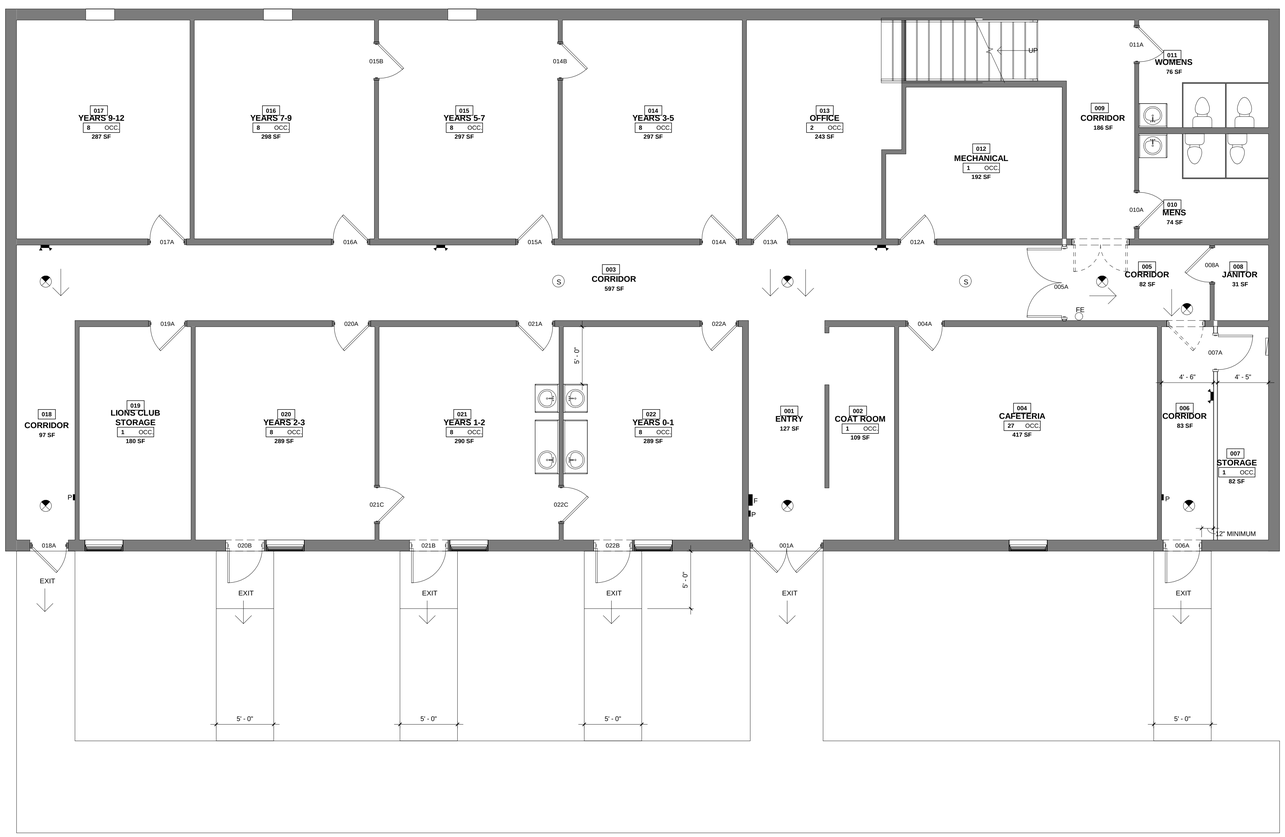

2 FIRST FLOOR PLAN
3/16" = 1'-0"

DOOR AND FRAME SCHEDULE

DOOR NUMBER	DOOR						FIRE RATING	FRAME		NOTES
	LEAF	SIZE WD	SIZE HGT	SIZE THK	MATL	GLAZING		MATL	GLAZING	
001A	DOUBLE	3' - 0"	7' - 0"	0' - 1 3/4"	HM	NO	---	HM	NO	EXISTING TO REMAIN
004A	SINGLE	3' - 0"	7' - 0"	0' - 1 3/4"	WD	NO	---	HM	NO	EXISTING TO REMAIN
005A	DOUBLE	3' - 0"	7' - 0"	0' - 1 3/4"	WD	NO	---	HM	NO	
006A	SINGLE	3' - 0"	7' - 0"	0' - 1 3/4"	HM	NO	---	HM	NO	
007A	SINGLE	3' - 0"	7' - 0"	0' - 1 3/4"	WD	NO	---	HM	NO	
008A	SINGLE	3' - 0"	7' - 0"	0' - 1 3/4"	WD	NO	---	HM	NO	EXISTING TO REMAIN
010A	SINGLE	3' - 0"	7' - 0"	0' - 1 3/4"	WD	NO	---	HM	NO	EXISTING TO REMAIN
011A	SINGLE	3' - 0"	7' - 0"	0' - 1 3/4"	WD	NO	---	HM	NO	EXISTING TO REMAIN
012A	SINGLE	3' - 0"	7' - 0"	0' - 1 3/4"	WD	NO	---	HM	NO	EXISTING TO REMAIN
013A	SINGLE	3' - 0"	6' - 8"	0' - 1 3/4"	WD	NO	---	HM	NO	EXISTING TO REMAIN
014A	SINGLE	3' - 0"	6' - 8"	0' - 1 3/4"	WD	NO	---	HM	NO	EXISTING TO REMAIN
014B	SINGLE	3' - 0"	7' - 0"	0' - 1 3/4"	WD	NO	---	HM	NO	EXISTING TO REMAIN
014C	SINGLE	3' - 0"	7' - 0"	0' - 1 3/4"	HM	NO	---	HM	NO	EXISTING TO REMAIN
014D	DOUBLE	2' - 4"	7' - 0"	0' - 1 3/4"	HM	NO	---	HM	NO	EXISTING TO REMAIN
015A	SINGLE	3' - 0"	6' - 8"	0' - 1 3/4"	WD	NO	---	HM	NO	EXISTING TO REMAIN
015B	SINGLE	3' - 0"	7' - 0"	0' - 1 3/4"	WD	NO	---	HM	NO	EXISTING TO REMAIN
016A	SINGLE	3' - 0"	6' - 8"	0' - 1 3/4"	WD	NO	---	HM	NO	EXISTING TO REMAIN
017A	SINGLE	3' - 0"	6' - 8"	0' - 1 3/4"	WD	NO	---	HM	NO	EXISTING TO REMAIN
018A	SINGLE	3' - 0"	7' - 0"	0' - 1 3/4"	HM	NO	---	HM	NO	EXISTING TO REMAIN
019A	SINGLE	3' - 0"	6' - 8"	0' - 1 3/4"	WD	NO	---	HM	NO	EXISTING TO REMAIN
020A	SINGLE	3' - 0"	6' - 8"	0' - 1 3/4"	WD	NO	---	HM	NO	EXISTING TO REMAIN
020B	SINGLE	3' - 0"	7' - 0"	0' - 1 3/4"	HM	NO	---	HM	NO	
021A	SINGLE	3' - 0"	6' - 8"	0' - 1 3/4"	WD	NO	---	HM	NO	EXISTING TO REMAIN
021B	SINGLE	3' - 0"	7' - 0"	0' - 1 3/4"	HM	NO	---	HM	NO	
021C	SINGLE	3' - 0"	7' - 0"	0' - 1 3/4"	WD	NO	---	HM	NO	EXISTING TO REMAIN
022A	SINGLE	3' - 0"	6' - 8"	0' - 1 3/4"	WD	NO	---	HM	NO	EXISTING TO REMAIN
022B	SINGLE	3' - 0"	7' - 0"	0' - 1 3/4"	HM	NO	---	HM	NO	
022C	SINGLE	3' - 0"	7' - 0"	0' - 1 3/4"	WD	NO	---	HM	NO	EXISTING TO REMAIN
101A	DOUBLE	3' - 0"	7' - 0"	0' - 1 3/4"	HM	YES	---	HM	NO	EXISTING TO REMAIN
102A	SINGLE	3' - 0"	7' - 0"	0' - 1 3/4"	WD	NO	---	HM	NO	EXISTING TO REMAIN
103A	SINGLE	3' - 0"	7' - 0"	0' - 1 3/4"	HM	NO	---	HM	NO	EXISTING TO REMAIN
104A	SINGLE	3' - 0"	7' - 0"	0' - 1 3/4"	HM	NO	---	HM	NO	EXISTING TO REMAIN
105A	SINGLE	3' - 0"	7' - 0"	0' - 1 3/4"	HM	NO	---	HM	NO	EXISTING TO REMAIN

BERGLAND + CRAM
architecture | planning | interiors
1002 East State Street
Mason City, Iowa 50401
t. 1.641.423.6349
f. 1.641.423.7514
e. info@berglandandcram.com
www.berglandandcram.com

CODY WALKER
NORA SPRINGS COMMUNITY DAYCARE
CODE REVIEW
16 SOUTH SUMMIT
NORA SPRINGS, IA

FINAL
CONSTRUCTION DOCUMENT
02.14.2018

COPYRIGHT 2018

DRAWN BY: Author

REVISIONS

PROJECT # 18003

EXITING PLANS

A000.2

1 OF 1