17:1.

10/7/2020

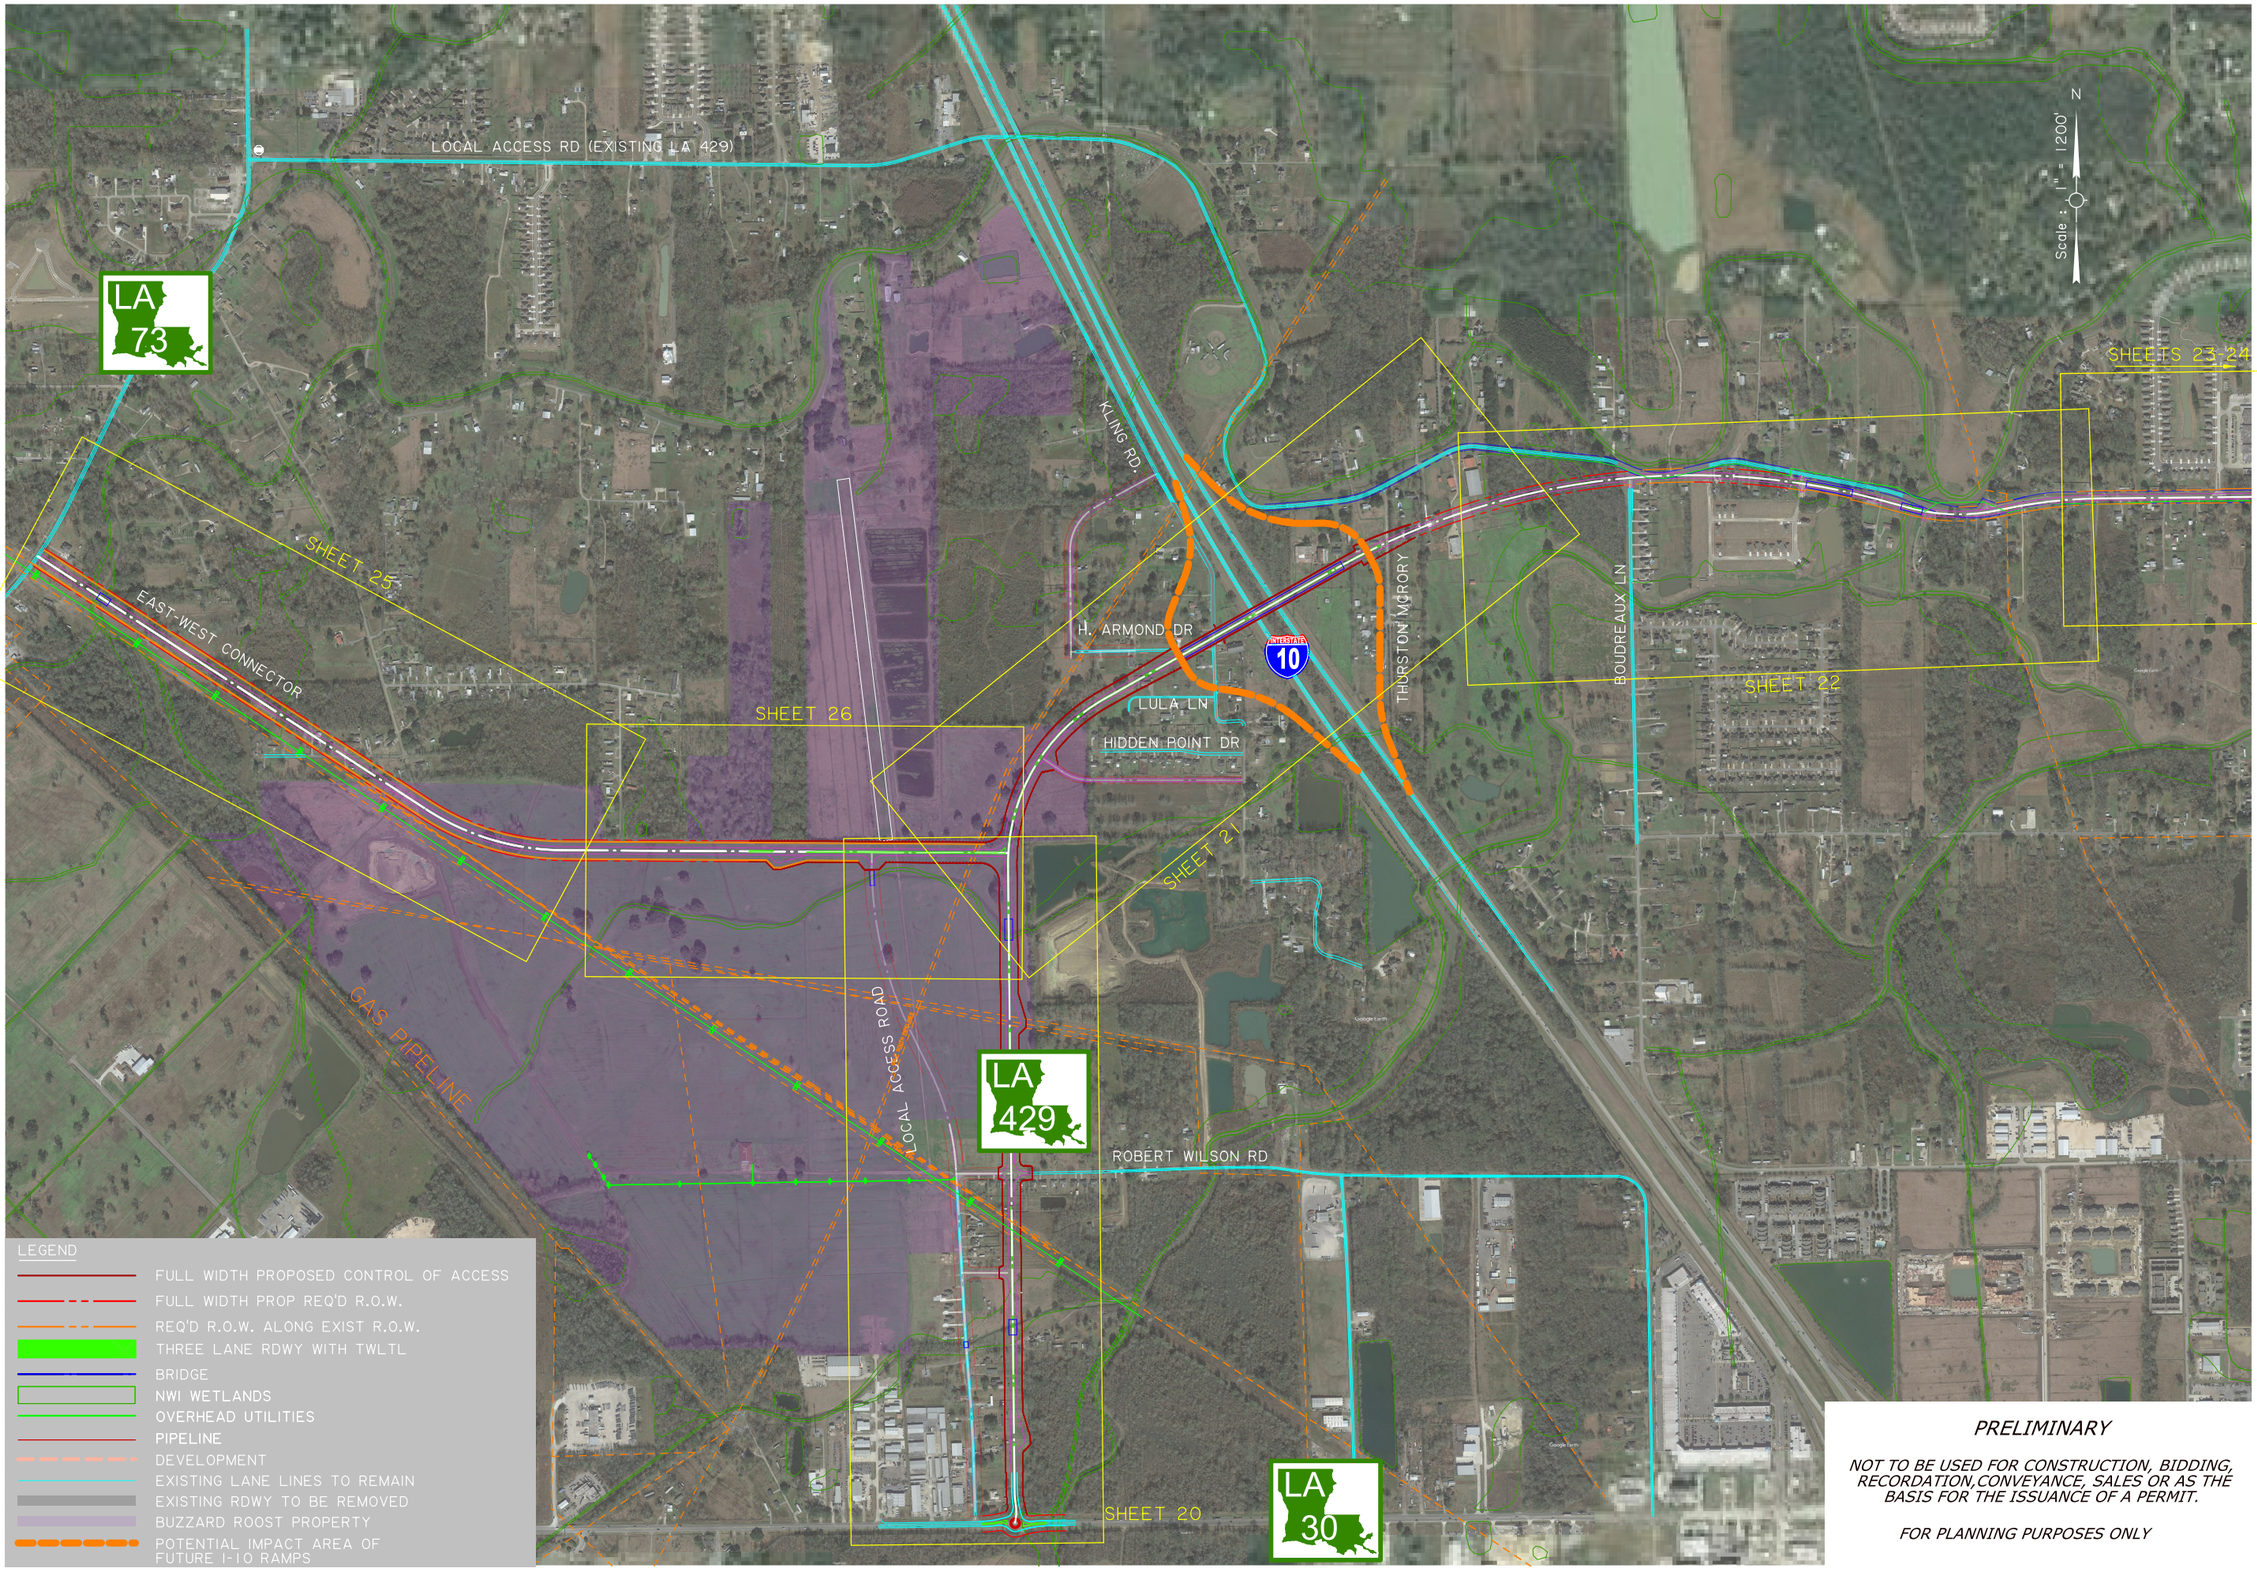

PRELIMINARY

NOT TO BE USED FOR CONSTRUCTION, BIDDING, RECORDATION, CONVEYANCE, SALES OR AS THE BASIS FOR THE ISSUANCE OF A PERMIT.

FOR PLANNING PURPOSES ONLY

J:\PROJ\81062-03\08-CADD\019 Key Map_Alt2.dgn

SHEET NUMBER	19
PARISH	ASCENSION PARISH
CONTROL SECTION	077-30
STATE PROJECT	H.012311.1
DESIGNED / CHECKED	
DETAILED / CHECKED	
SERIES NUMBER	1 OF 1

NO.	DATE	REVISION OR CHANGE ORDER DESCRIPTION	BY

REVISED PRELIMINARY
ALTERNATIVE 2
KEY MAP

LA 429 CONNECTOR (LA 30/LA 73 TO US 61)

DOTD ROAD DESIGN