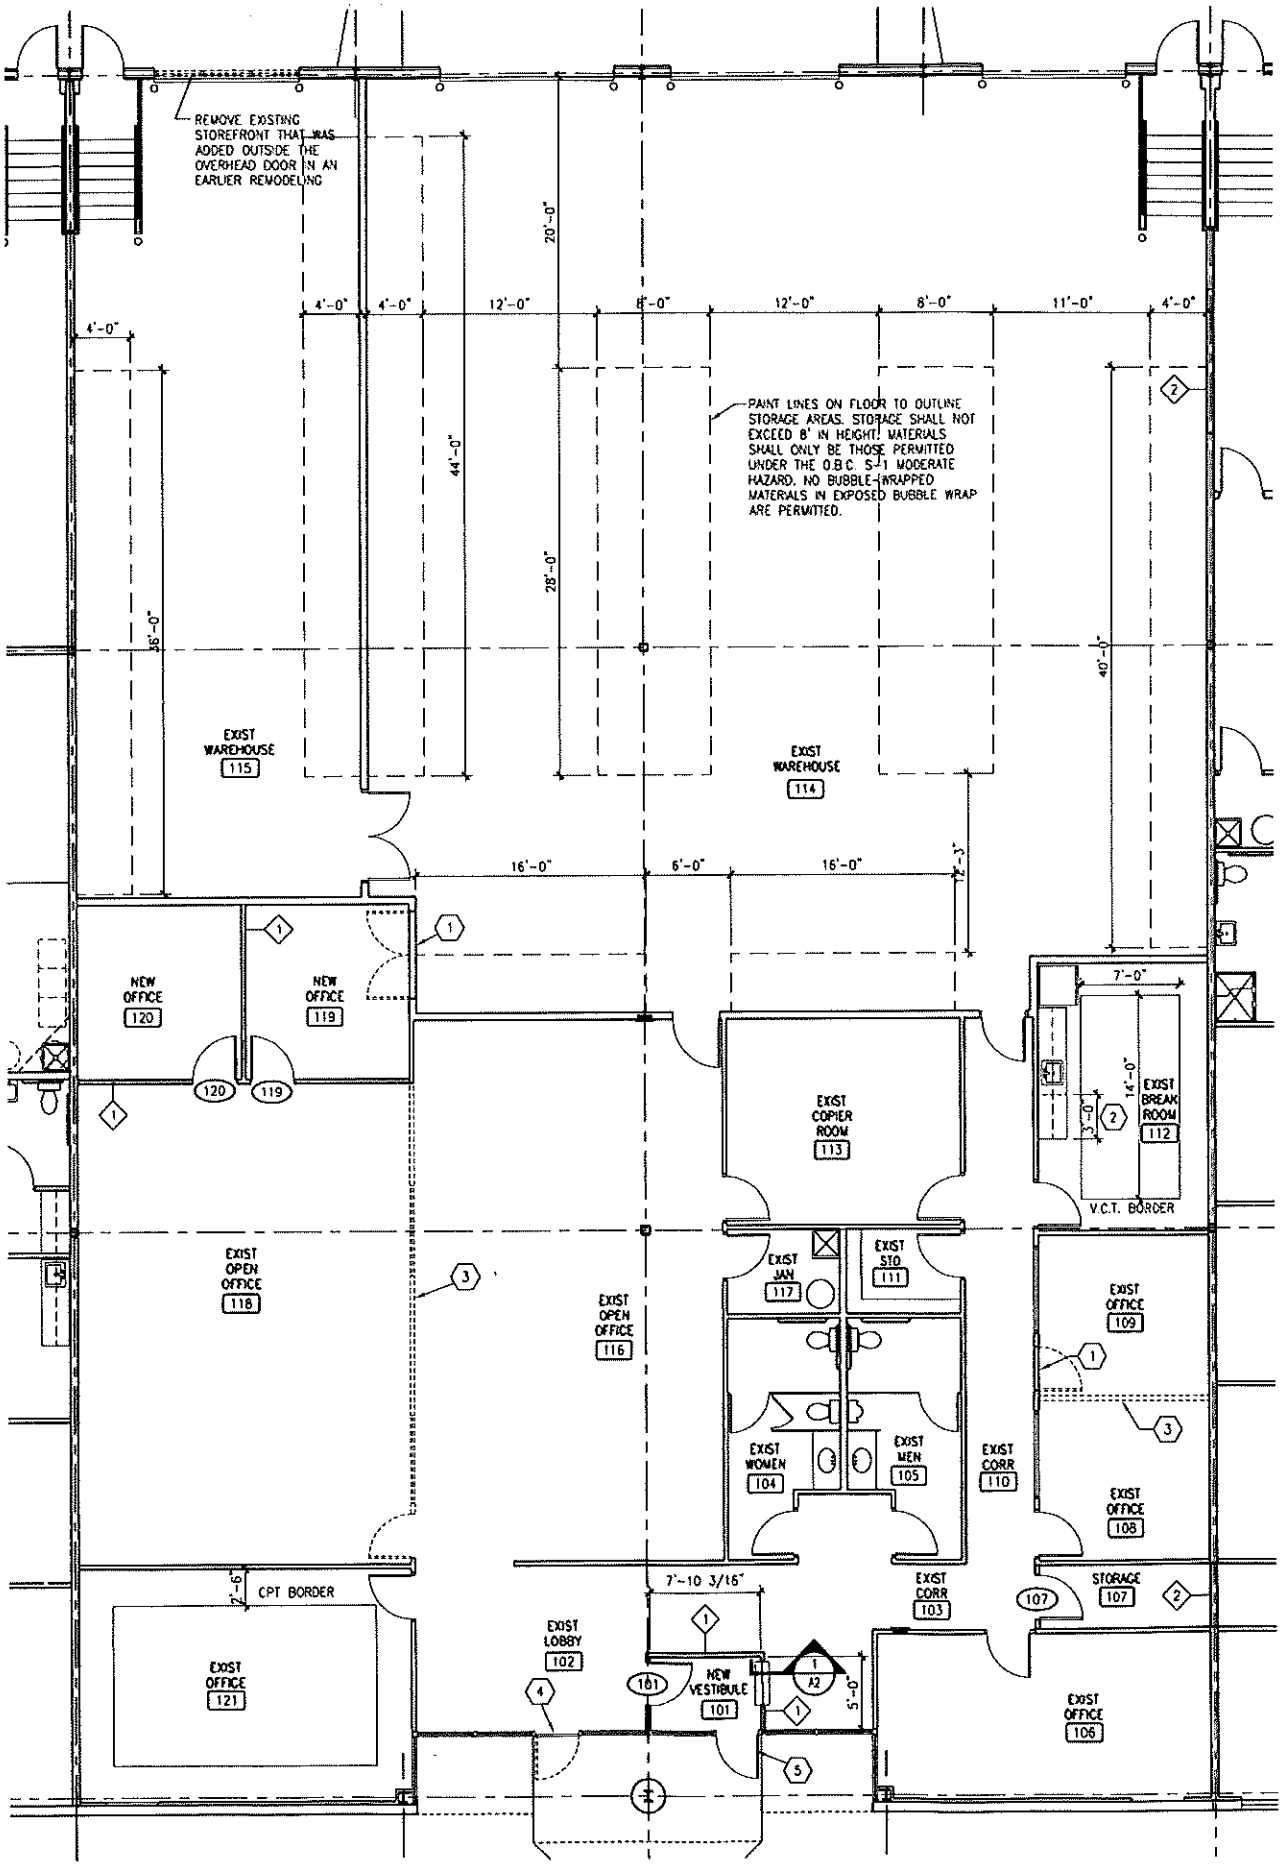
REMOVE EXISTING STOREFRONT THAT WAS ADDED OUTSIDE THE OVERHEAD DOOR IN AN EARLIER REMODELING
PAINT LINES ON FLOOR TO OUTLINE STORAGE AREAS. STORAGE SHALL NOT EXCEED 8' IN HEIGHT. MATERIALS SHALL ONLY BE THOSE PERMITTED UNDER THE O.B.C. S-1 MODERATE HAZARD. NO BUBBLE-WRAPPED MATERIALS IN EXPOSED BUBBLE WRAP ARE PERMITTED.
4'-0"
4'-0"
12'-0"
8'-0"
12'-0"
8'-0"
11'-0"
4'-0"
20'-0"
44'-0"
28'-0"
36'-0"
40'-0"
16'-0"
6'-0"
16'-0"
12'-3"
7'-0"
14'-0"
3'-0"
EXIST WAREHOUSE 115
EXIST WAREHOUSE 114
NEW OFFICE 120
NEW OFFICE 119
EXIST COPIER ROOM 113
EXIST BREAK ROOM 112
V.C.T. BORDER
EXIST OPEN OFFICE 118
EXIST OPEN OFFICE 116
EXIST JAN 117
EXIST STO 111
EXIST OFFICE 109
EXIST WOMEN 104
EXIST MEN 105
EXIST CORR 110
EXIST OFFICE 108
7'-6"
CPT BORDER
7'-10 3/16"
EXIST CORR 103
STORAGE 107
EXIST OFFICE 121
EXIST LOBBY 102
NEW VESTIBULE 101
5'-0"
EXIST OFFICE 106