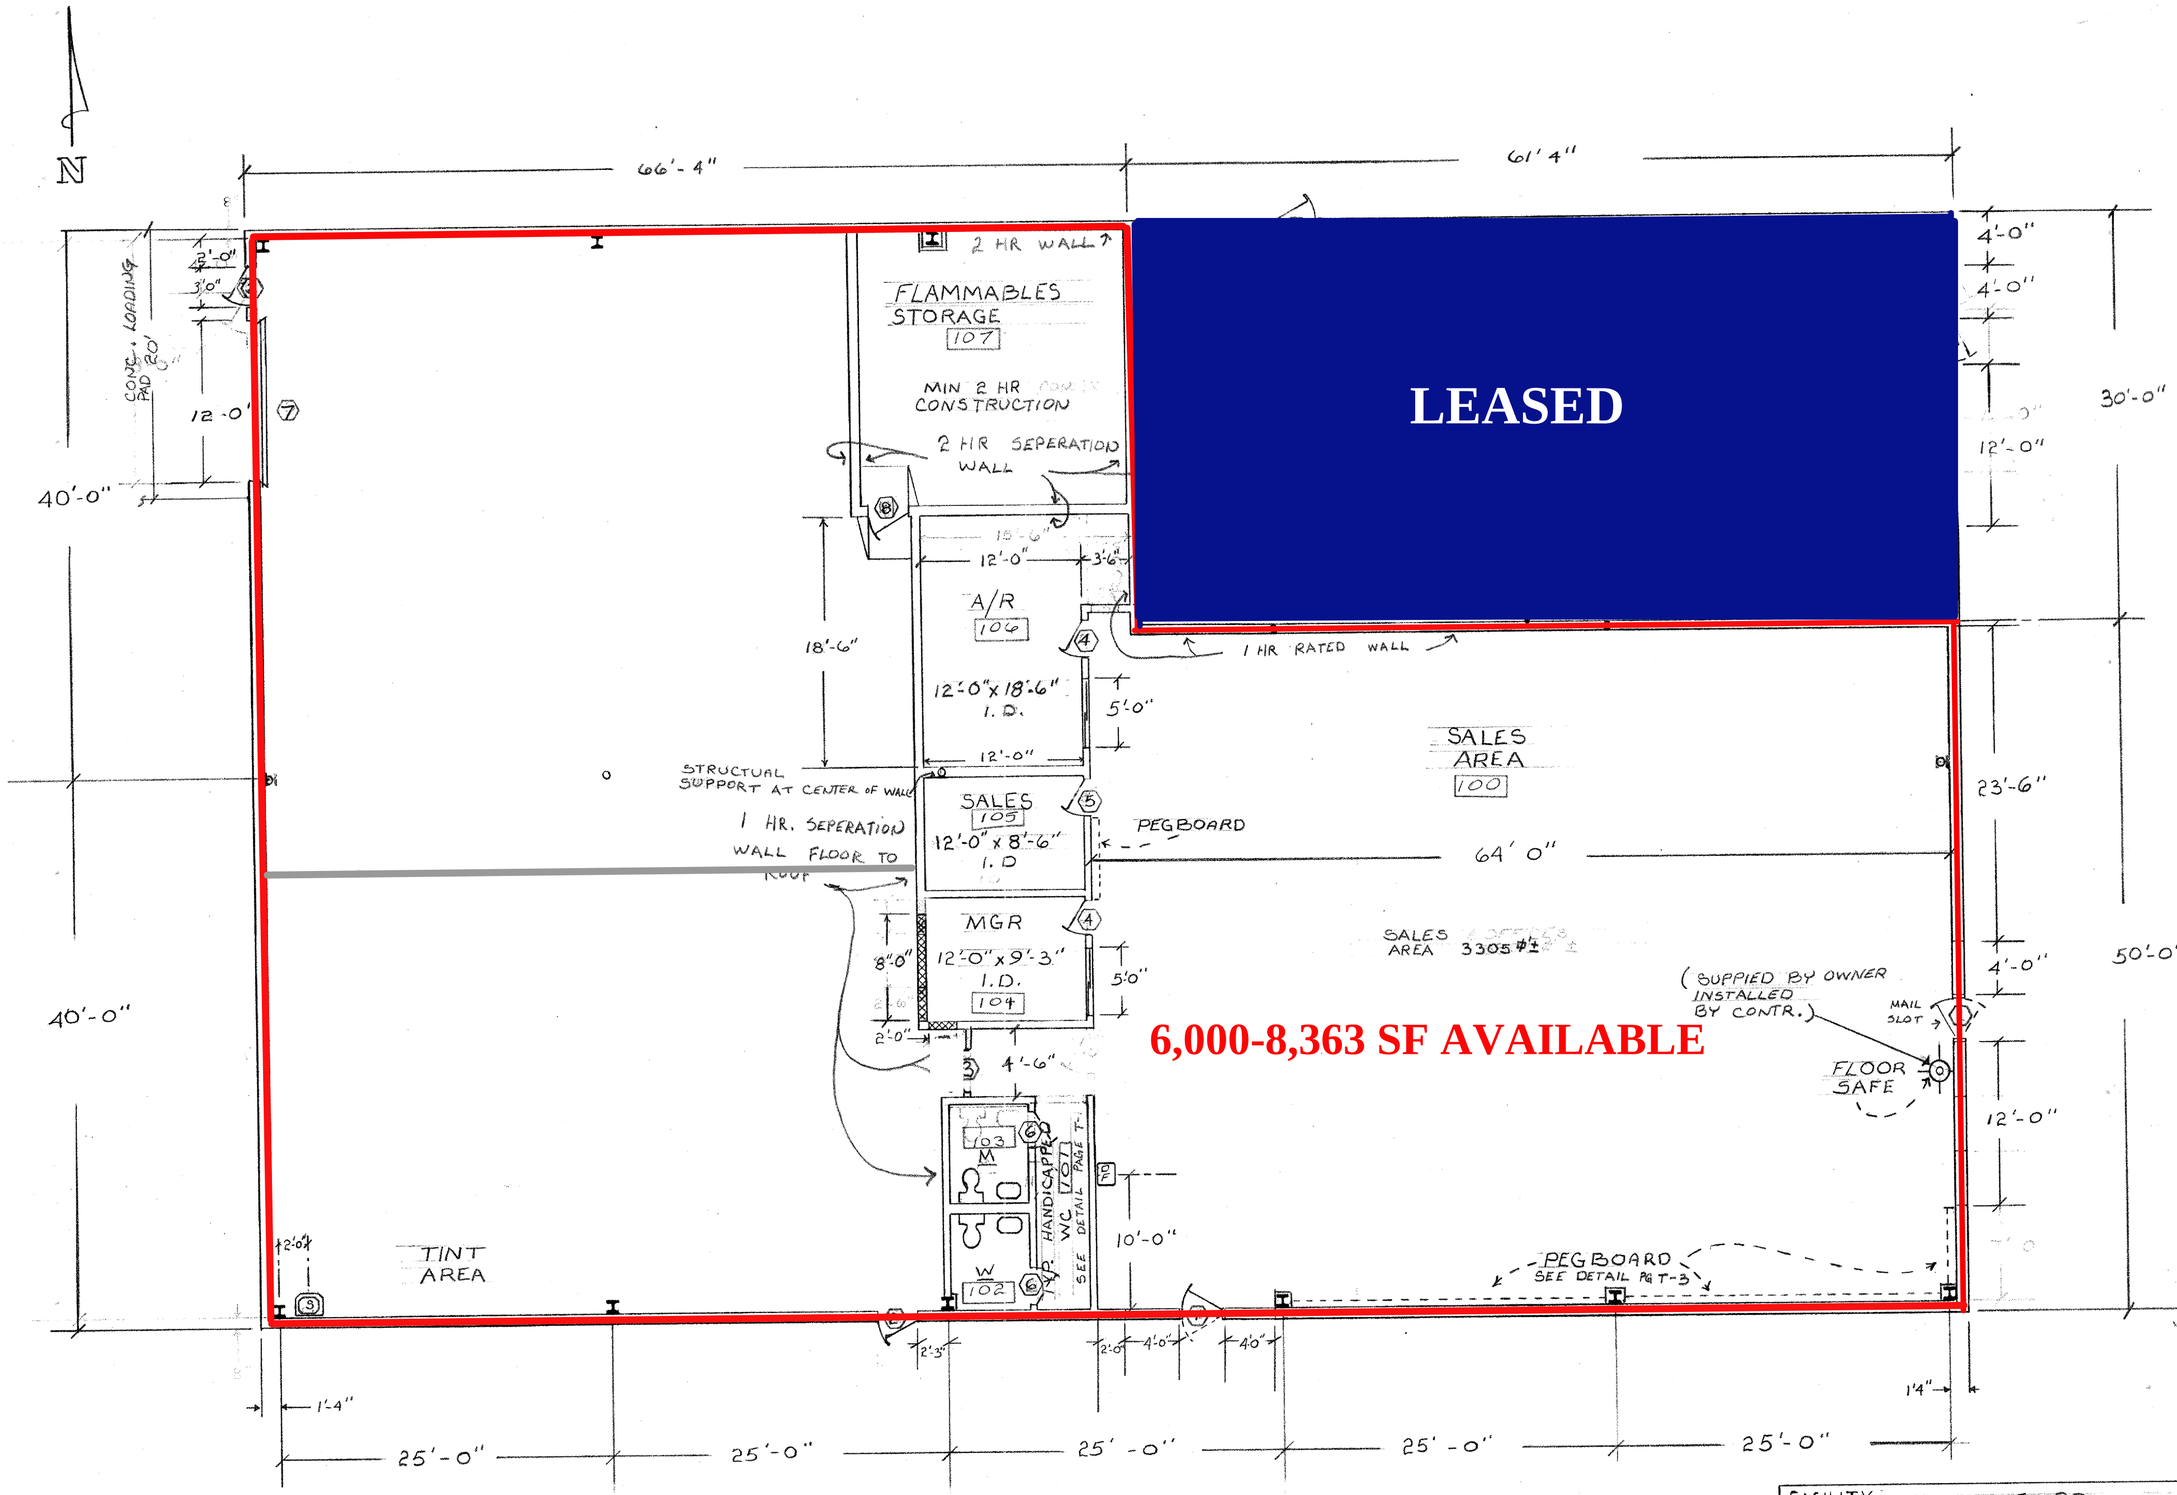

FLOOR PLAN

TOTAL BUILDING 10,213 #±

FACILITY BELT LINE RD. IRVING, TEXAS			
SCALE 1/8"=1'-0"	DATE 11/17/81	APPROVED BY	DRAWN BY Dave Sharpe
KELLY-MOORE PAINT CO. INC. SAN CARLOS, CA.			
REVISED			DRAWING NO. F-1

V-C-3