LEGEND
- EXISTING SHELVING
- RELOCATED SHELVING
- NEW SHELVING
- DEMO SHELVING

STREAMWOOD, IL. #0979
CONCEPTUAL FLOOR PLAN

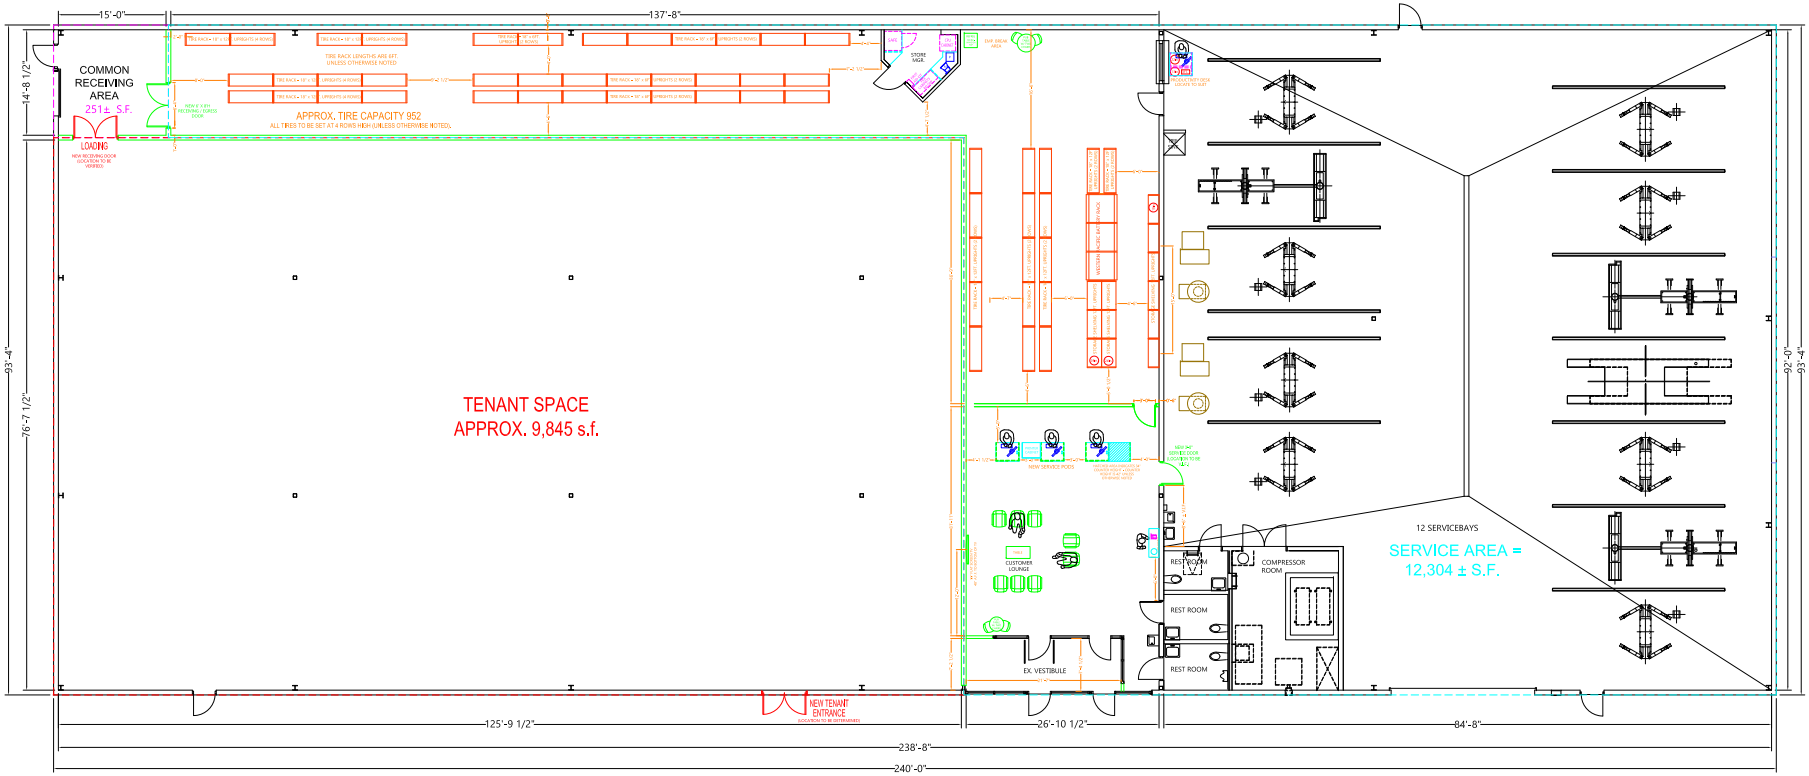

IGAN AUTOMOTIVE
CAD
Computer Aided Design
DEPARTMENT

REVISIONS

REV.	DESCRIPTION	DATE

REV.	DESCRIPTION	DATE

SQ. FT. INFORMATION
RETAIL -
STOCK -
SERVICE -

INSIDE AREA -
OUTSIDE AREA -

Pep Boys
STORE #0979
STREAMWOOD, IL

DRAWING INFORMATION

File No.	0979
Date:	02/04/21
Drawn by:	T.T.
Approved by:	
Scale:	1/8" = 1'

Drawing Title
FIXTURE PLAN

File Name: 0979
Rev.