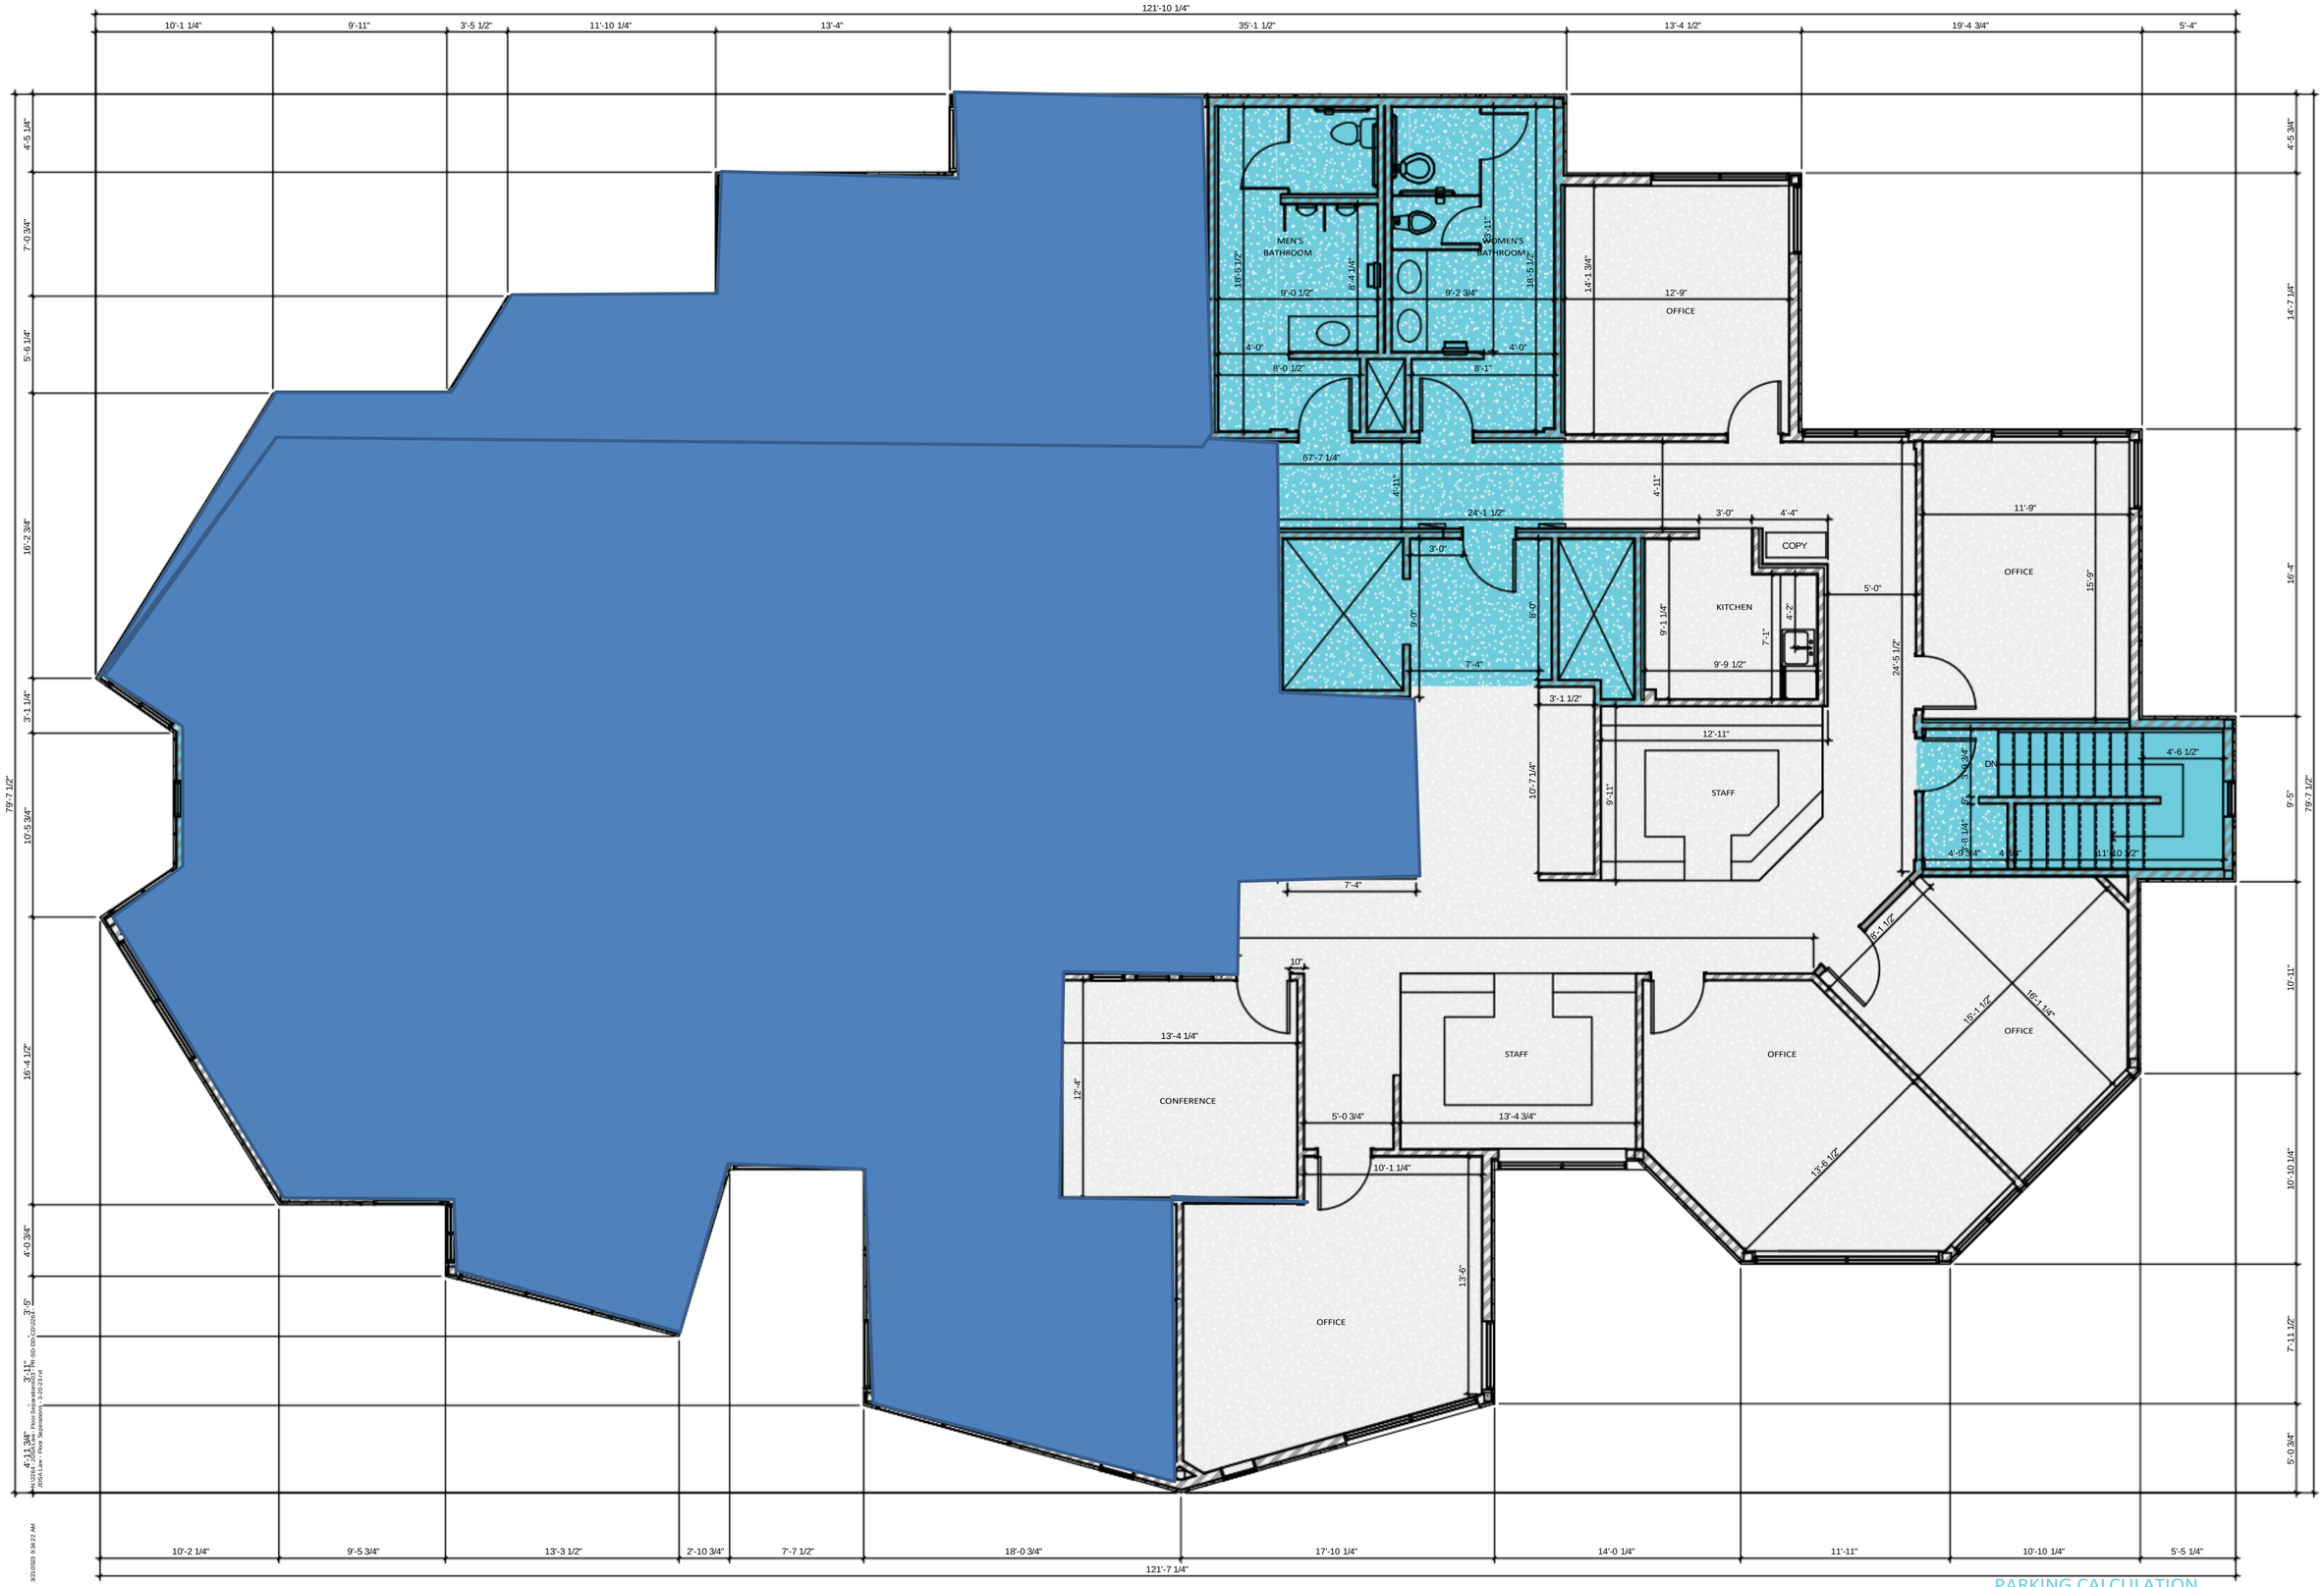

PARKING CALCULATION
SF REDUCTION = 999

1 **7+,5')/225)/225 3/$1**
SCALE: 1/4" 1'-0"

PROJECT NORTH

PROJECT NORTH

SBS

REGISTERED ARCHITECT
J. THOMAS BASSETT
STATE OF WASHINGTON

JDSA INTERIORS

2600 Chester Kimm Rd, Wenatchee, WA 98801

FORTE ARCHITECTS

ADDRESS: 240 North Wenatche Ave.
Wenatchee, WA 98801
3+2NE: 09 29

WEBSITE: www.fortearchitects.com

6o9vUht 201)2RTE AR&+ITE&TS. IN&.

Revisions		
Date	No.	Description

JOB NO	2264
DATE	2022 11 8
DRAWN BY	Author
CHECK BY	Checker
DWG IE	THIRD FLOOR PLAN

A2.4