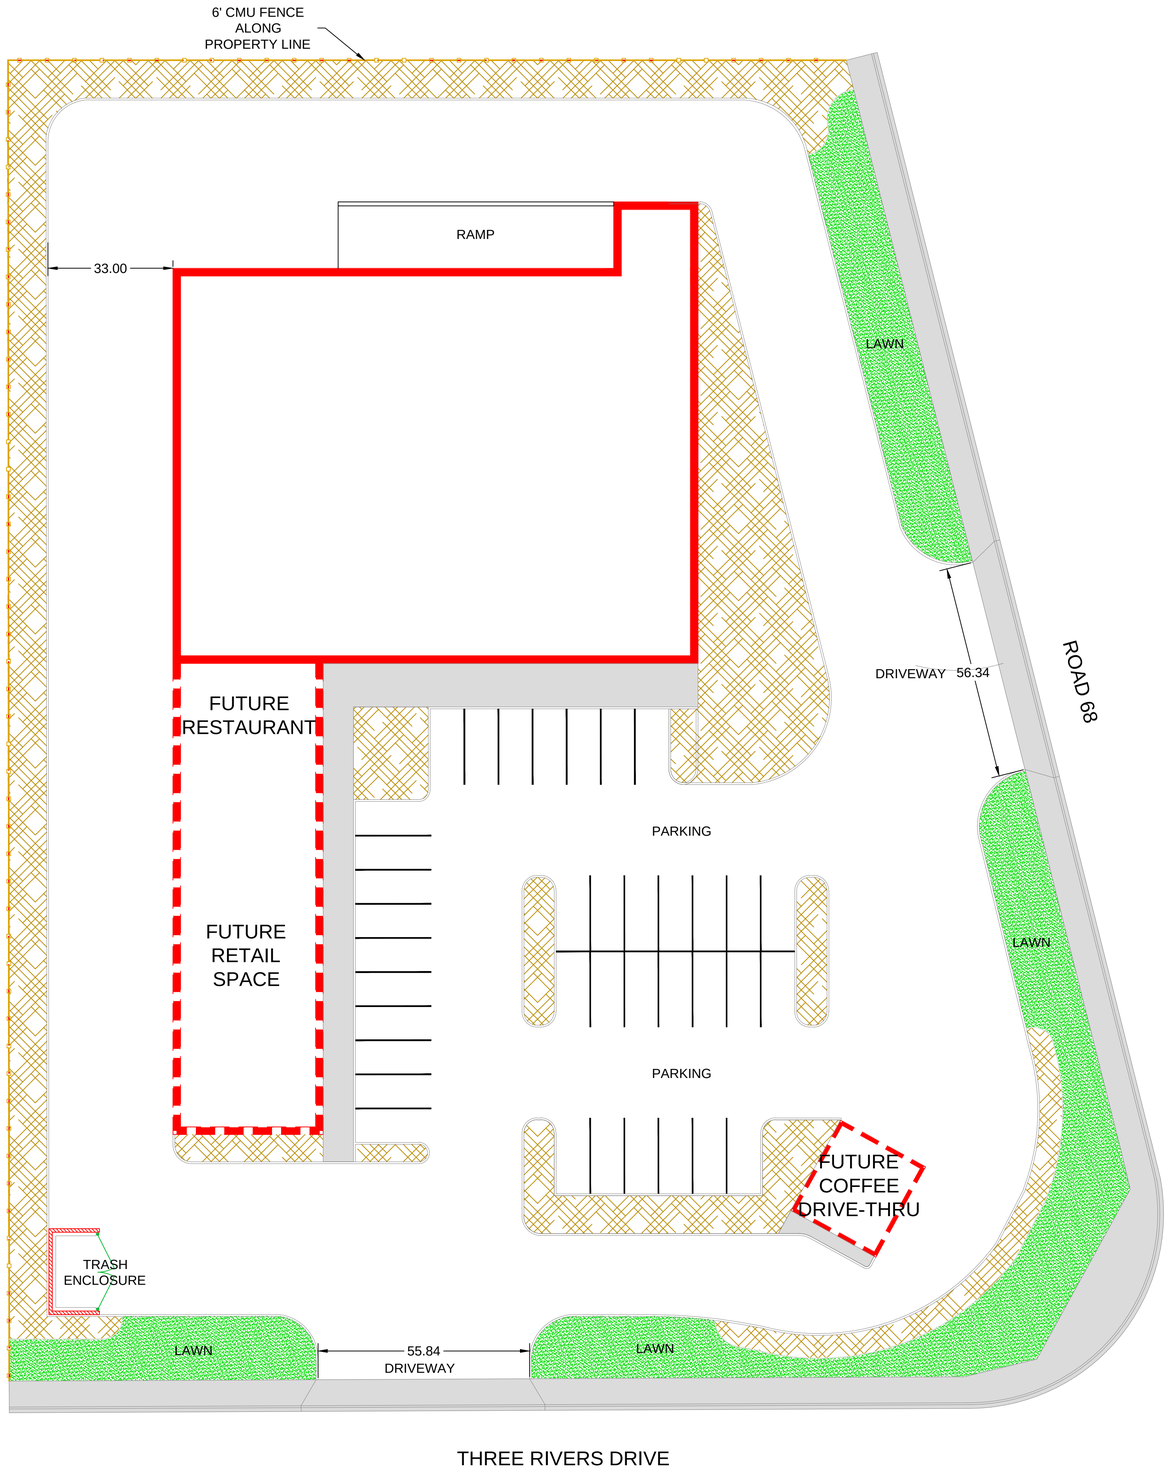
6' CMU FENCE
ALONG
PROPERTY LINE
RAMP
33.00
LAWN
DRIVEWAY
56.34
ROAD 68
FUTURE
RESTAURANT
PARKING
FUTURE
RETAIL
SPACE
LAWN
PARKING
FUTURE
COFFEE
DRIVE-THRU
TRASH
ENCLOSURE
LAWN
55.84
DRIVEWAY
LAWN
THREE RIVERS DRIVE

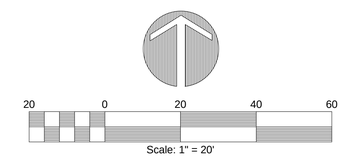
20
0
20
40
60
Scale: 1" = 20'