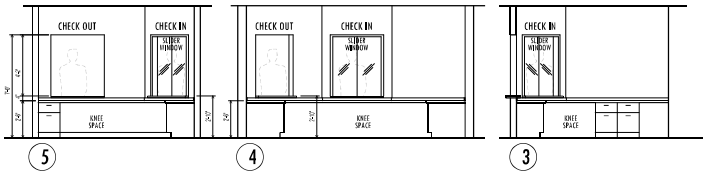

INTERIOR ELEVATIONS AT RECEPTION #1

SCALE: 1/4" = 1'-0"

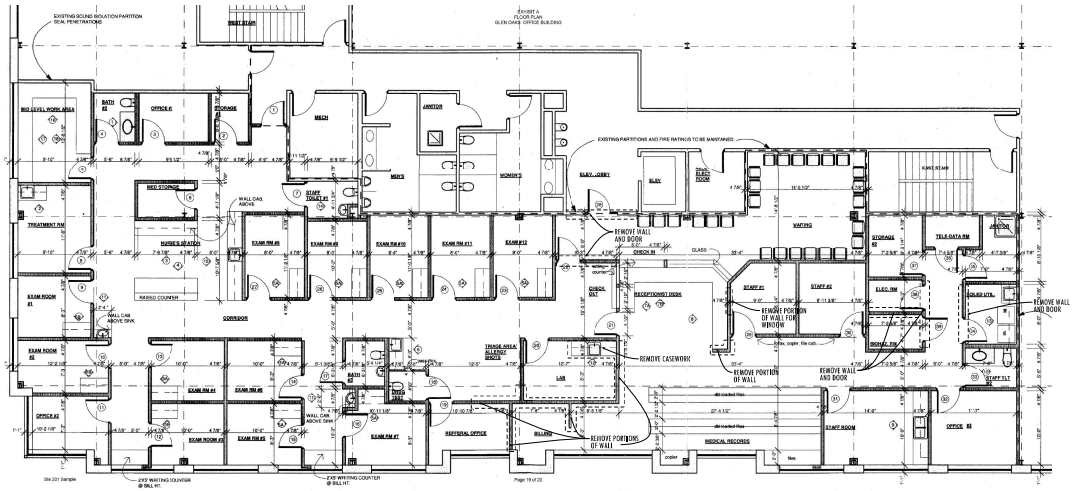

2 DEMO AND EXISTING FLOOR PLAN

SCALE: 1/8" = 1'-0"

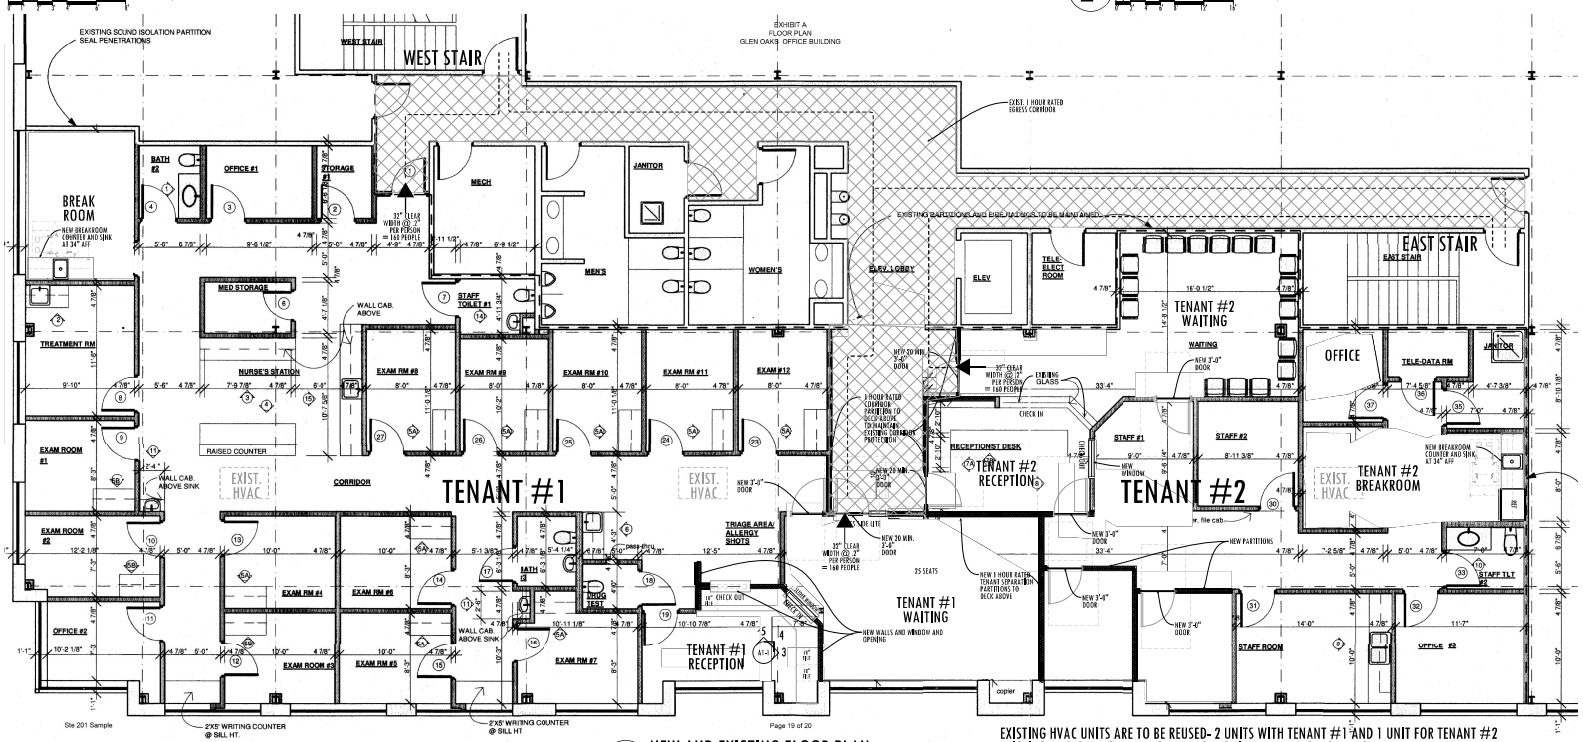

1 NEW AND EXISTING FLOOR PLAN

SCALE: 3/16" = 1'-0"

EXISTING HVAC UNITS ARE TO BE REUSED- 2 UNITS WITH TENANT #1 AND 1 UNIT FOR TENANT #2
EXISTING DUCTORK TO BE REWORKED AS REQUIRED BY NEW SPACE LAYOUT
NEW ELECTRICAL PANELS TO BE PLACED AS REQUIRED TO SUBDIVIDE THE SPACES
SPRINKLER LAYOUT TO BE RECONFIGURED AS PER CODE REQUIREMENTS FOR COVERAGE

TENANT SUBDIVIDE AT GLEN OAK CENTER SECOND FLOOR

107 GLEN OAK BLVD.
HENDERSONVILLE, TN 37075

ANDERSON ARCHITECTS

48 WEST CALDWELL STREET, MT. JULIET, TN 37122
PHONE, FAX: 615-754-0677, MOBILE: 615-714-1796
samanderson@gmail.com (no "o" in son)

REVISIONS

NO.	DATE

COPYRIGHT 2018 ANDERSON ARCHITECTS

SAMUEL E. ANDERSON
REGISTERED ARCHITECT
NO. 102-0
STATE OF TENNESSEE
03-27-18

DEMO AND EXISTING FLOOR PLAN
NEW AND EXISTING FLOOR PLAN

PROJ. NO. 1812
DATE 03-27-18
DWG. NO.
A1-1
TENANT SUBDIVIDE AT GLEN OAK CENTER SECOND FLOOR

NOTE: WHEN CALLED ON DRAWINGS CONSTRUCTION DRAWINGS ARE PLOTTED FULL SIZE ON 24" X 36" SHEETS - SEE GRAPHIC SCALE UNDER DRAWINGS ARE PLOTTED ON ANY SHEET SIZE OTHER THAN 24" X 36" - DRAWINGS ARE FILE PRESENCE FOR GRAPHICAL INFORMATION & # CONNECTIONS ONLY - CONTACT ARCHITECT FOR REQUIRED

1 BIDDER FOR CONSTRUCTION

1812A1-1.dgn 3/27/2018 8:06:14 AM