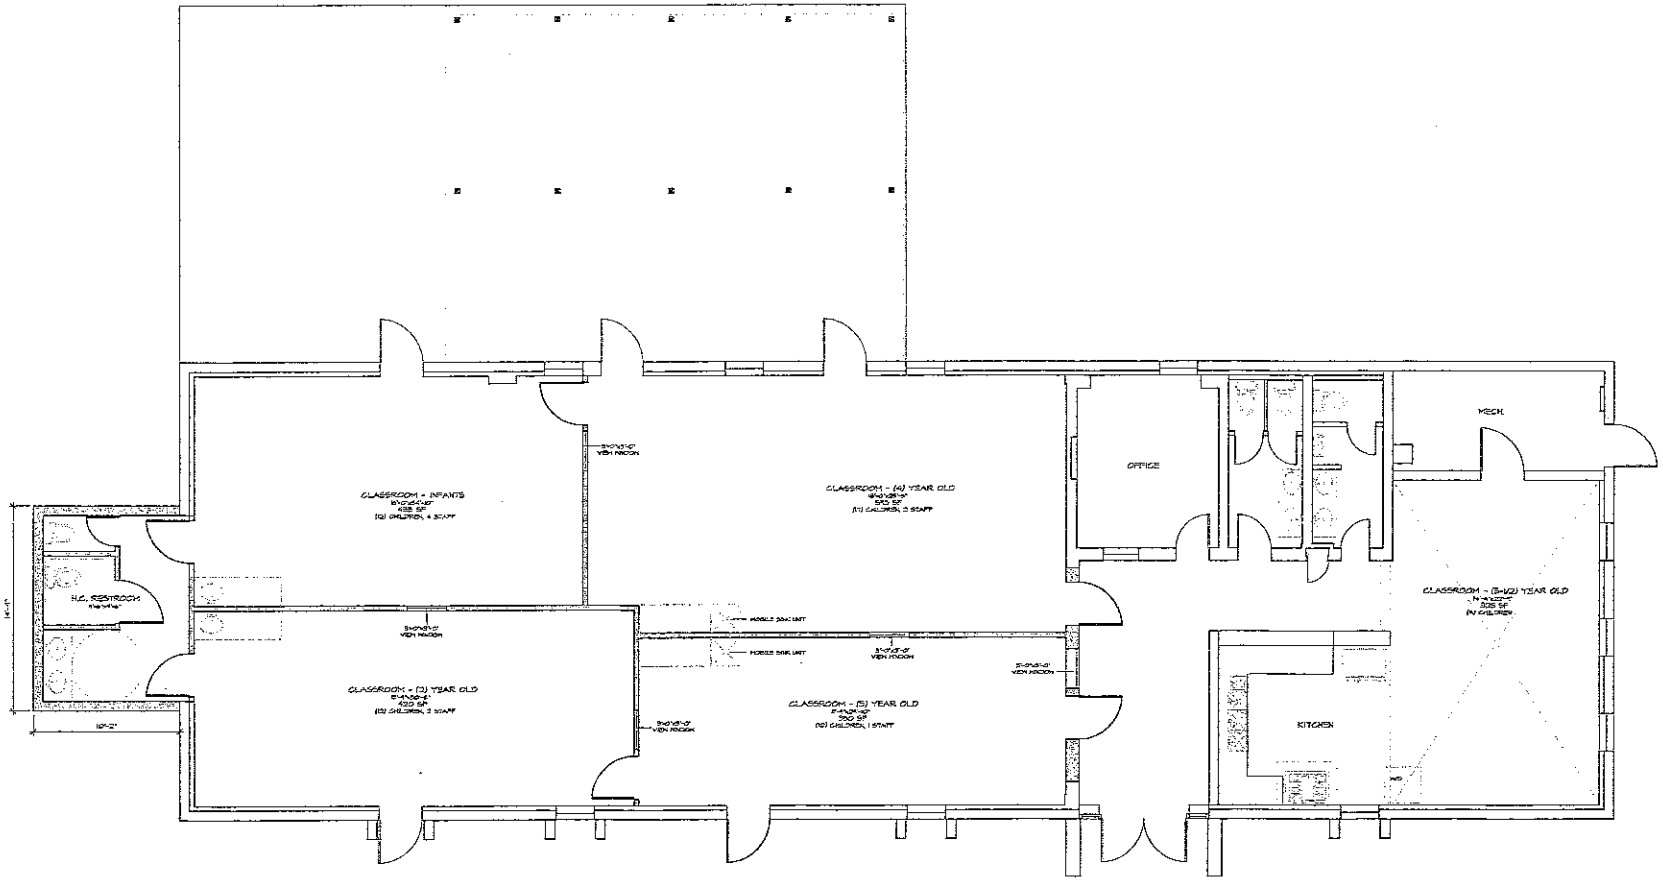

0 1 2 3 4 5 6 10 12 18 20

Zimbler
ARCHITECTURE
30 South Street • Freehold, NJ • 07728 • (732) 792 5550

Issued

No.	Issued/Submissions	Date

Key Plan

Project: INTERIOR RENOVATION
Project No.
Location: 324 WEST PARKS ROAD - HOWELL, NJ
Project Title: HOME SWEET HOME
Drawing Title: GROUND FLOOR PLAN

Approvals	Date

Drawn by
Date 6/11/15
Checked by
Scale 1/4"=1'-0"
CAD File
SED
Drawing No. A-1