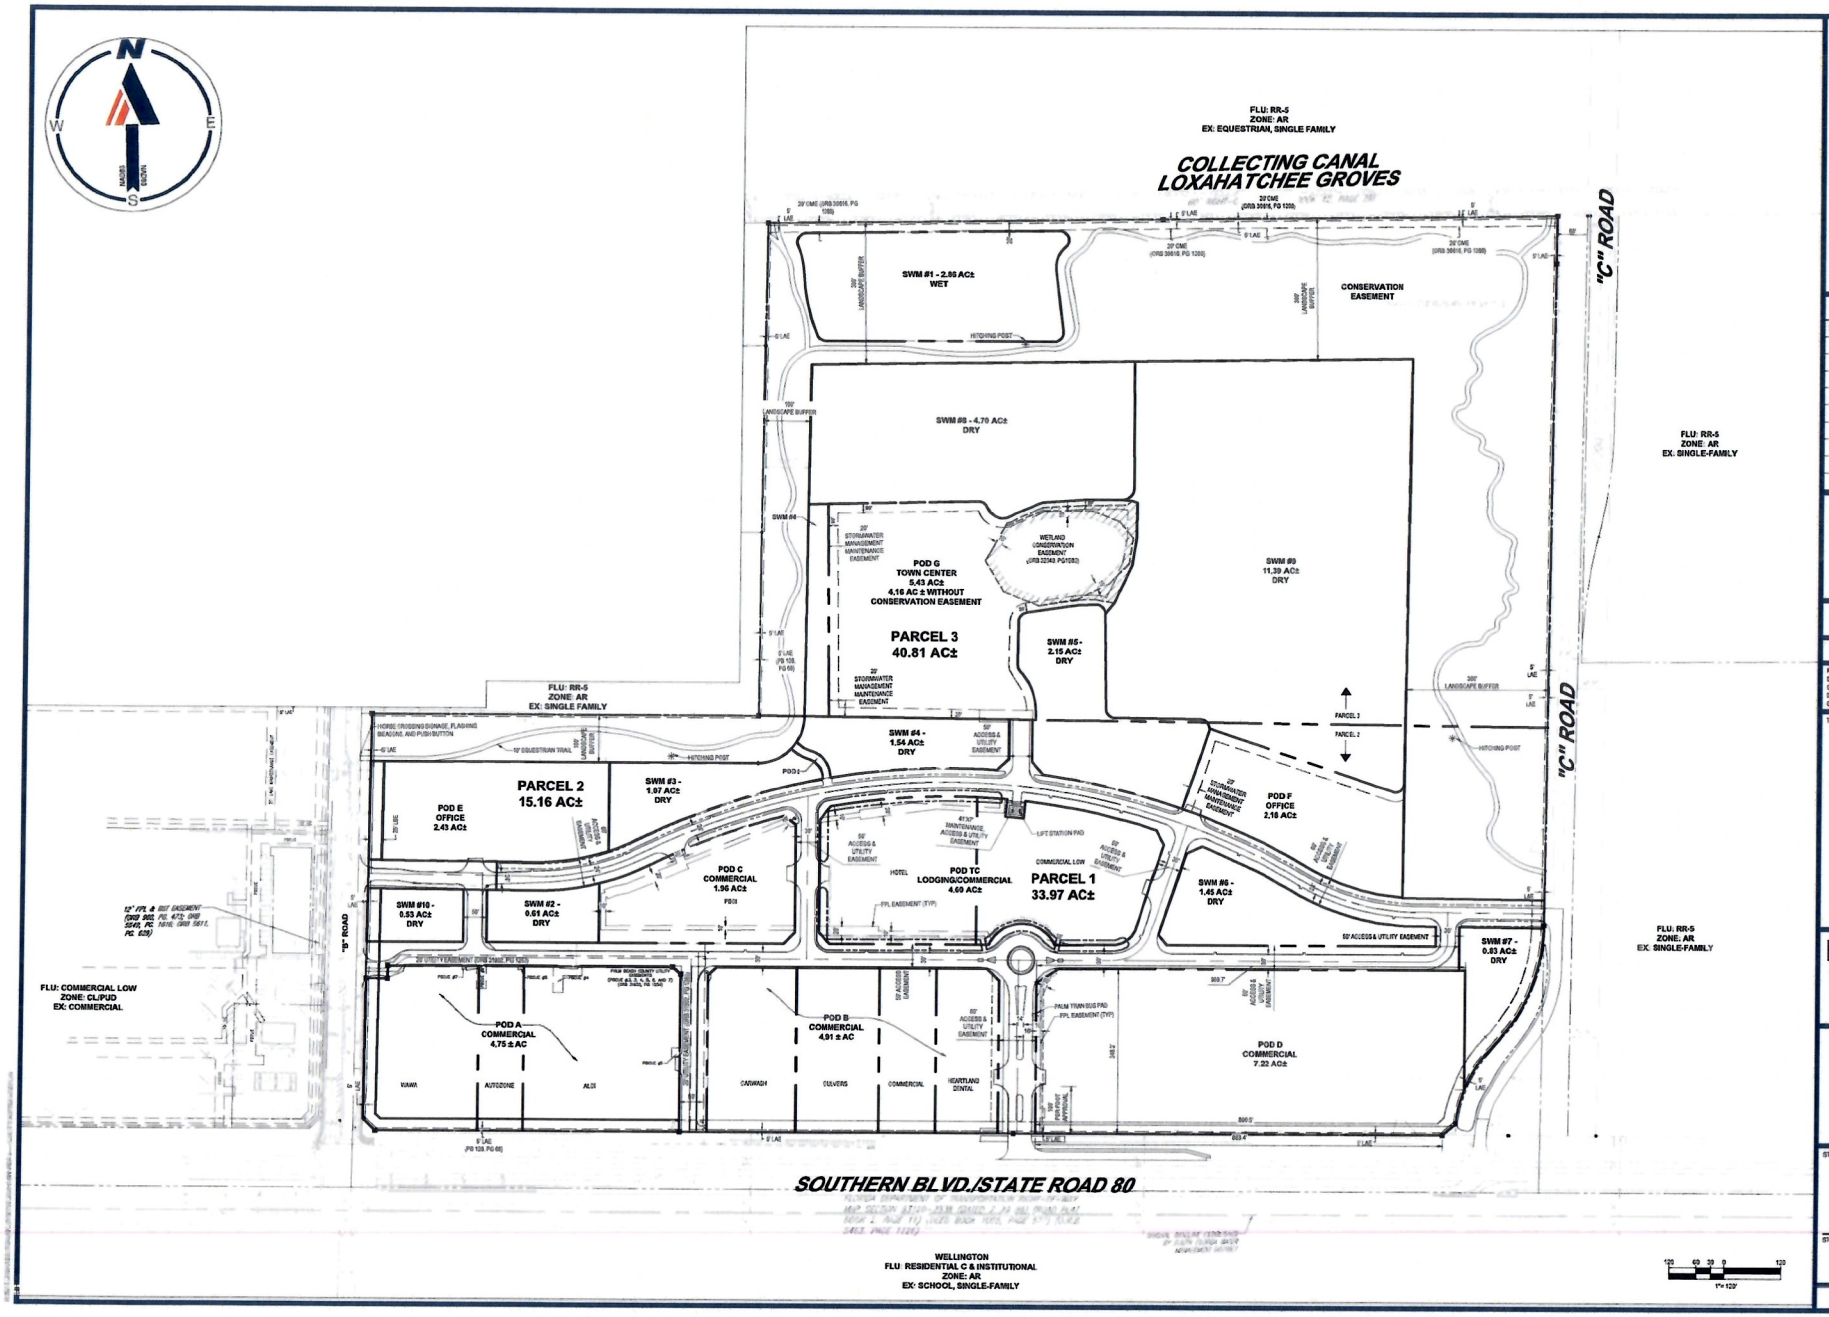

BOHLER

REVISIONS

REV	DATE	COMMENT	DRAWN BY / CHECKED BY

Sunshine 811

ALWAYS CALL 811
It's fast. It's free. It's the law.

SITE PLAN AMENDMENT

PROJECT No:	FLB200011
DRAWN BY:	AH
CHECKED BY:	SMM
DATE:	09/28/2023
CAD ID:	FLB200011-SPP-NEW-6

PROJECT:

GROVES TOWN CENTER MASTER INFRASTRUCTURE

FOR

SOLAR SPORTSYSTEM, INC.

LOCATION OF SITE

N.E. CORNER OF SOUTHERN BLVD AND BROAD
TOWN OF LOXAHATCHEE GROVES
PALM BEACH COUNTY, FL
SEC 34, TWP 43S, RGE 41E

BOHLER
1 SE 3rd AVENUE
SUITE 2700
MIAMI, FLORIDA 33131
Phone: (786) 681-0800

SHEET TITLE:

MASTER SITE PLAN

SHEET NUMBER:

EX-1

ORG. DATE: 10/12/2023