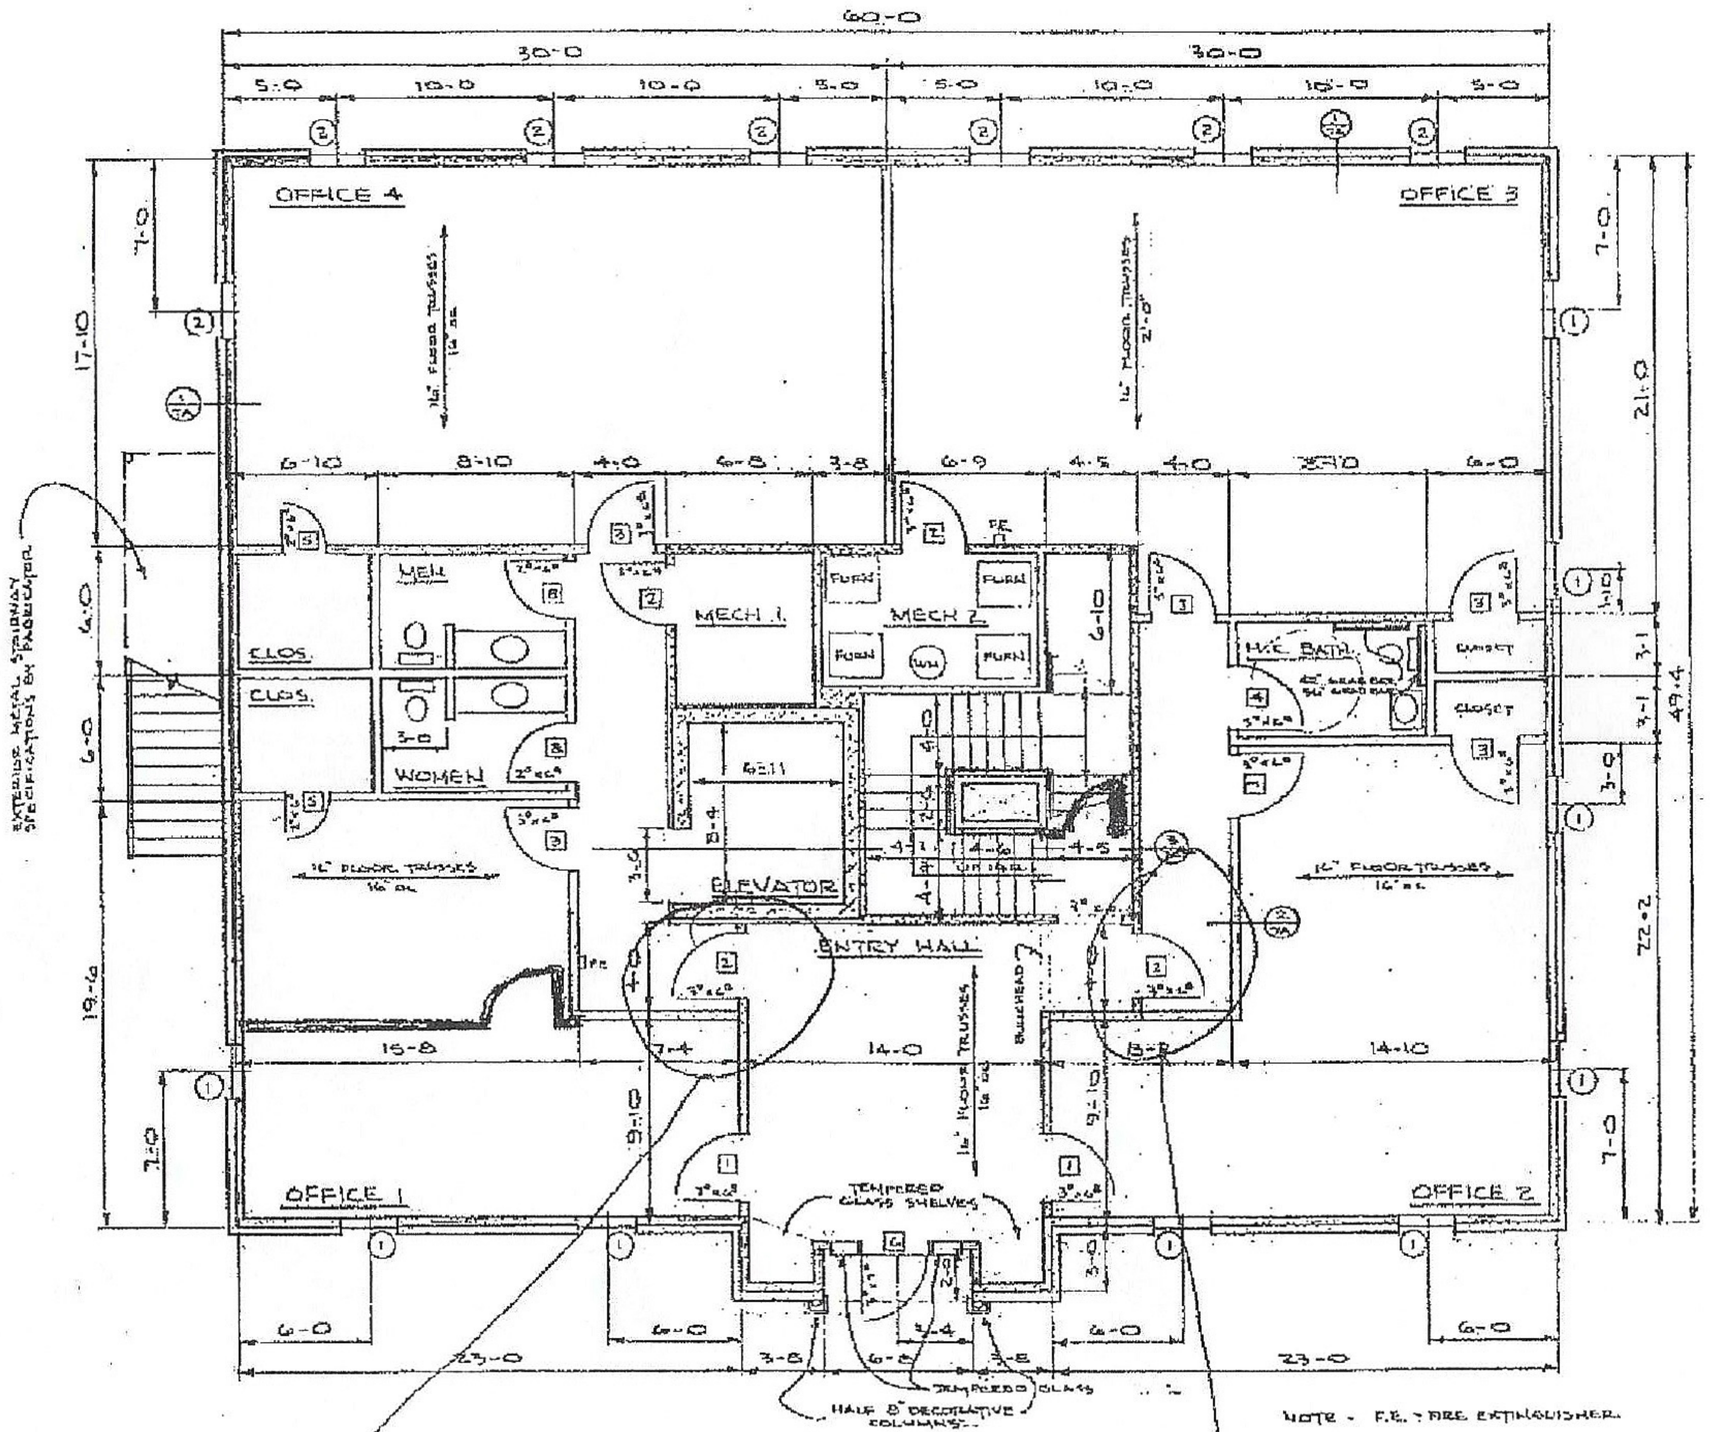

FIRST FLOOR PLAN

SCALE 1/8"=1'-0"

2986 S.F.

Add Doors

Add Doors

Door Schedule

Door Number	Door Size	Notes
1	3'-0" x 6'-8"	Label "B" Fire Door with self closer, French Type Door with 1hr rated Glass
2	3'-0" x 6'-8"	Label "B" Fire Door with self closer
3	3'-0" x 6'-8"	Raised Panel Masonite interior door
4	3'-0" x 6'-8"	Raised Panel Masonite interior door w/self closer
5	2'-6" x 6'-8"	Raised Panel Masonite interior door
6	3'-0" x 7'-0"	Raised Panel w/12" sidelights (tempered glass)
7	3'-0" x 6'-8"	Label "B" Fire Door with self closer and Exit PANIC Hardware
8	2'-6" x 6'-8"	Raised Panel Masonite interior door

All Doors to have Lever Style Door Handles as per handicap code.

WALL LEGEND

INTERIOR WALLS	2x4 STUDS 16" o.c. W/ 1/2" GYPSUM BD EA. SIDE
1 HOUR RATED FIRE WALL (UL 309)	2x4 STUDS 16" o.c. W/ 5/8 "X" GYPSUM BD EA. SIDE PER UL 309
EXTERIOR WALLS (FRAME)	2x4 STUDS 16" o.c. W/ 1/2 PLYWOOD O.S., 1 1/2" GYPSUM BD I.S., 4" FACE BRICK, EXTERIOR FACE 3 1/2" FIBERGLASS INSULATION R-11
INTERIOR WALLS (MASONRY)	8" CONC. BLOCK FURRED OUT W/2x2 5/8" "X" GYPSUM BD OVER FURRING
SHEARWALL	2x4 STUDS 16" o.c. W/ 5/8" STRUCTURAL PLYWOOD EA. SIDE GRADE II 5/8" "X" GYPSUM BD EA. SIDE
1 HOUR RATED FIRE WALL (SHEAR)	2x4 STUDS 16" o.c. W/ 5/8 STRUCTURAL PLYWOOD EA. SIDE GRADE II 5/8 "X" TYPE GYPSUM BD EA SIDE

2280 SATELLITE BLVD. DULUTH GA 30097

3-19-2002

2A

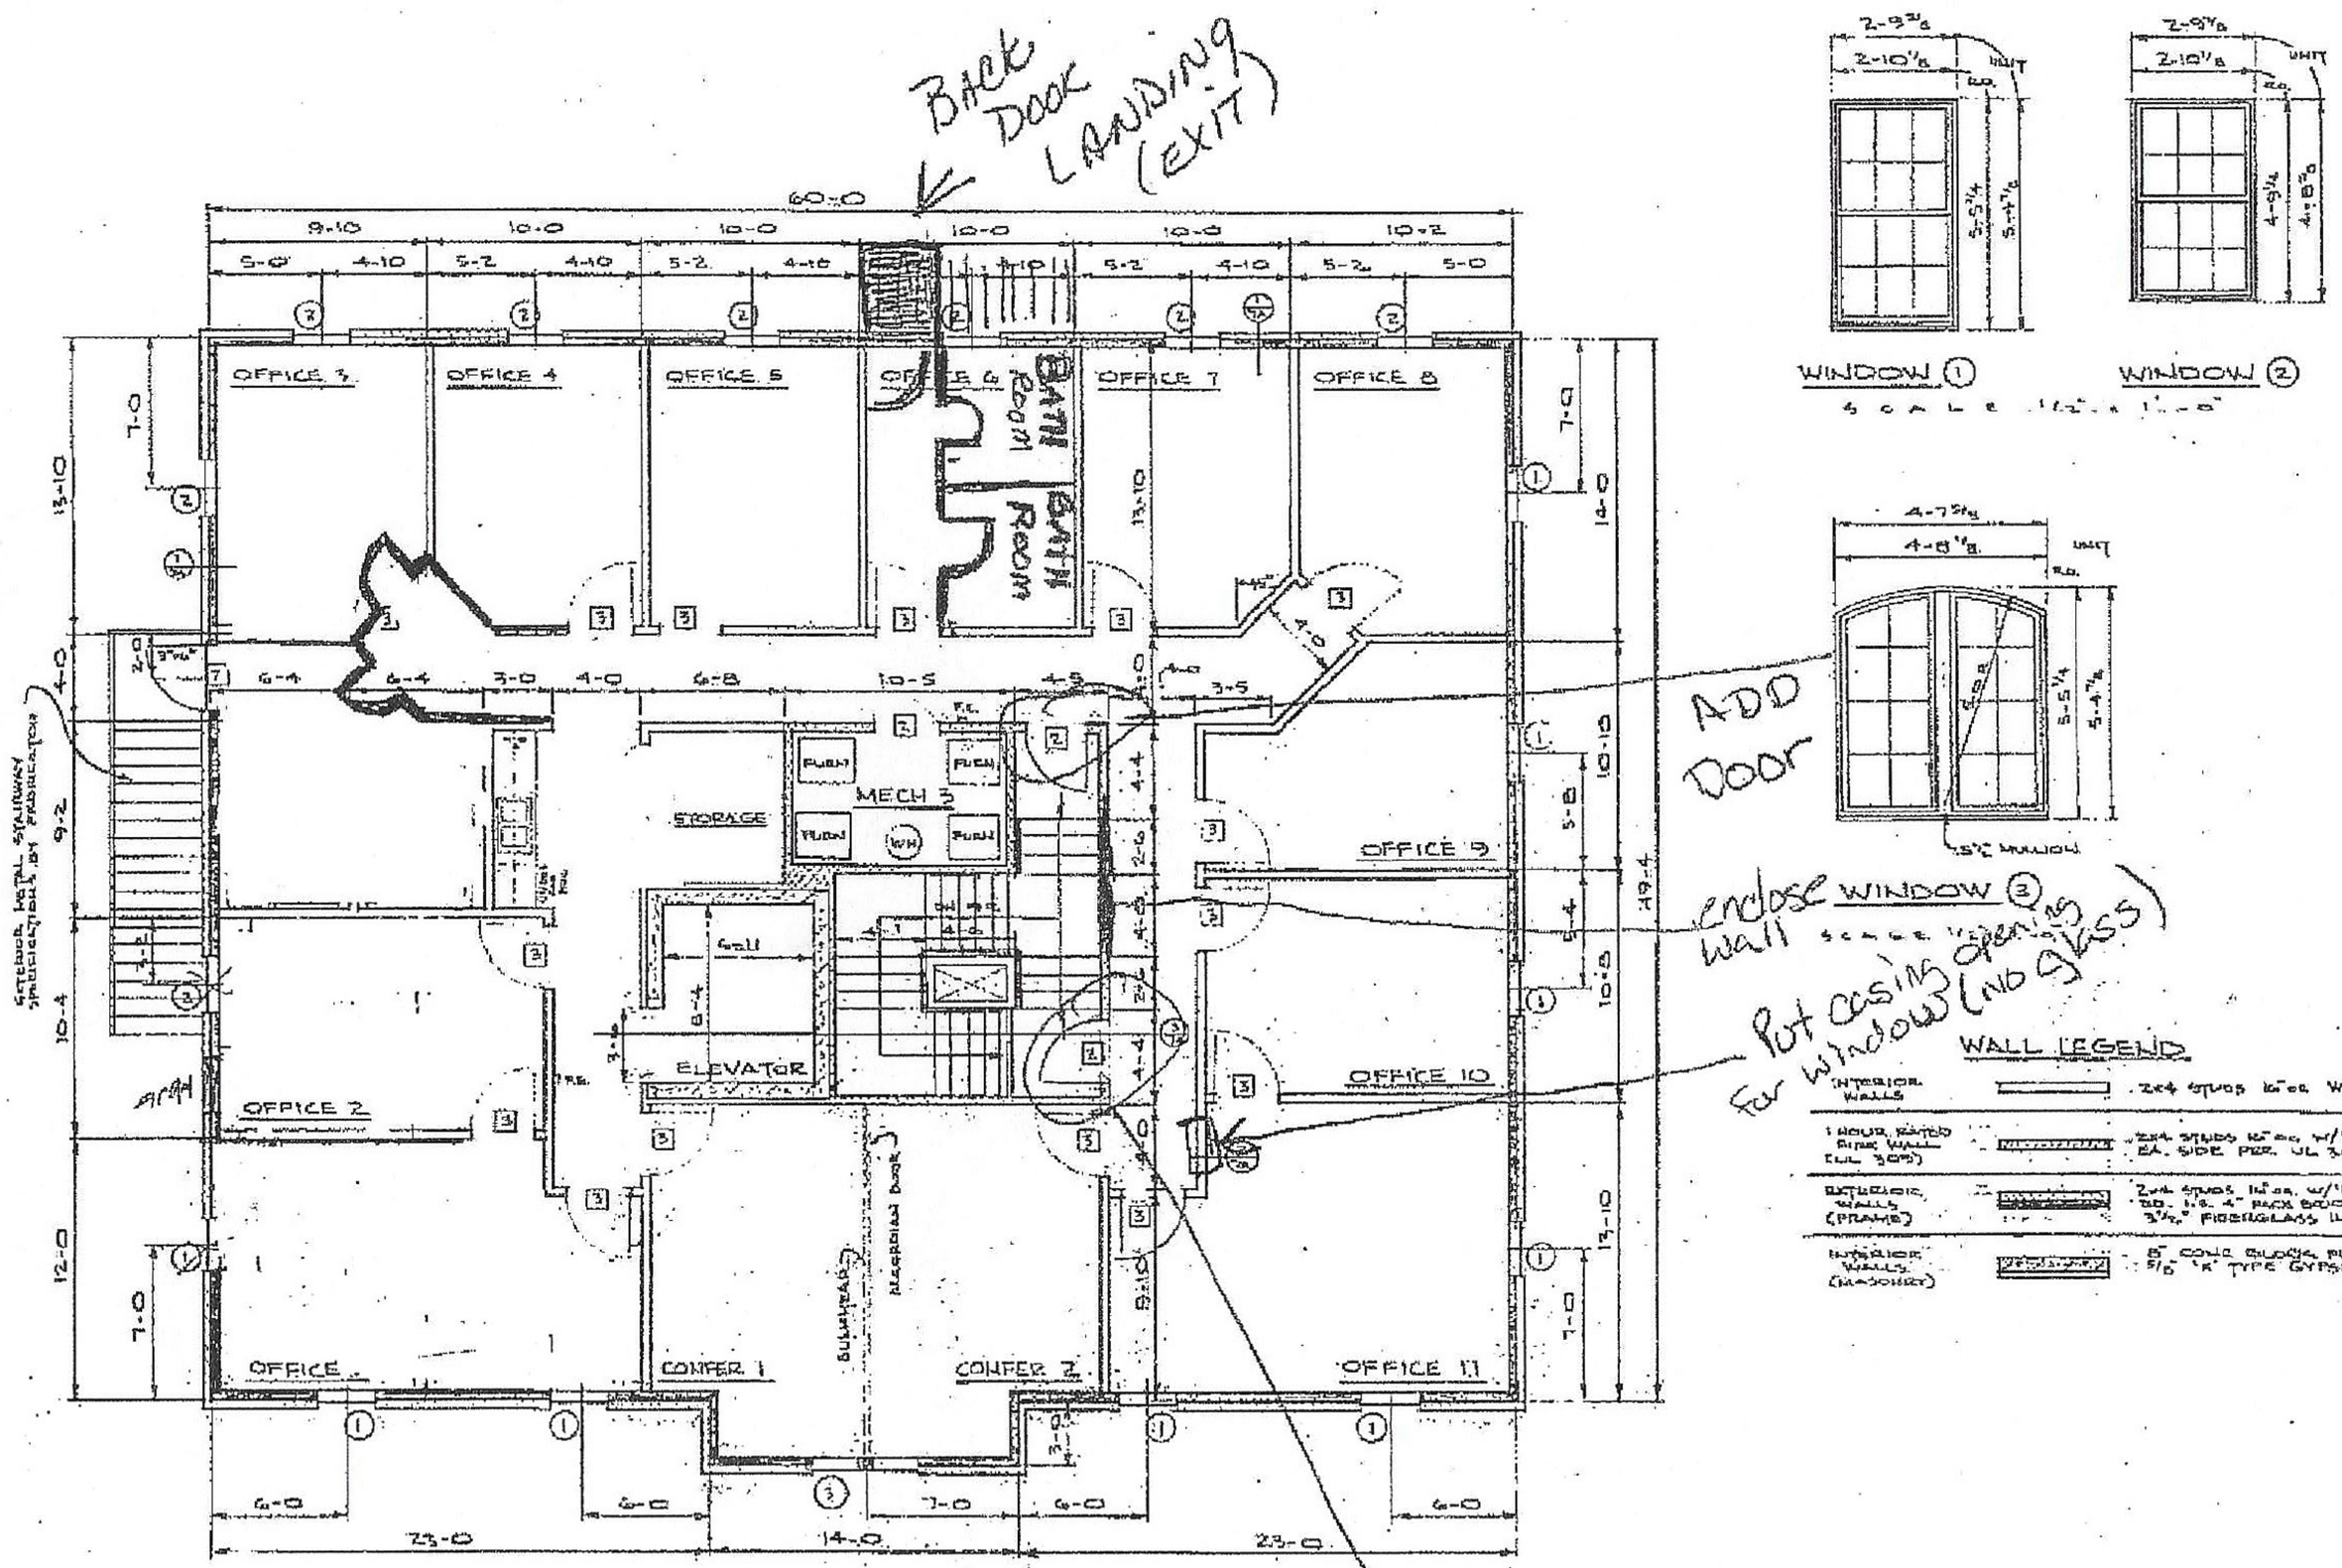

SECOND FLOOR PLAN

SCALE - 1/4" = 1'-0"

3002 S.F.

WINDOW 3

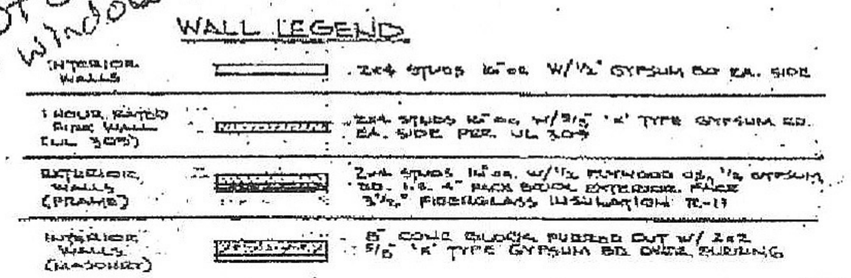

2280 SATELLITE BLVD DULUTH GA 30097

3-17-2002

3A