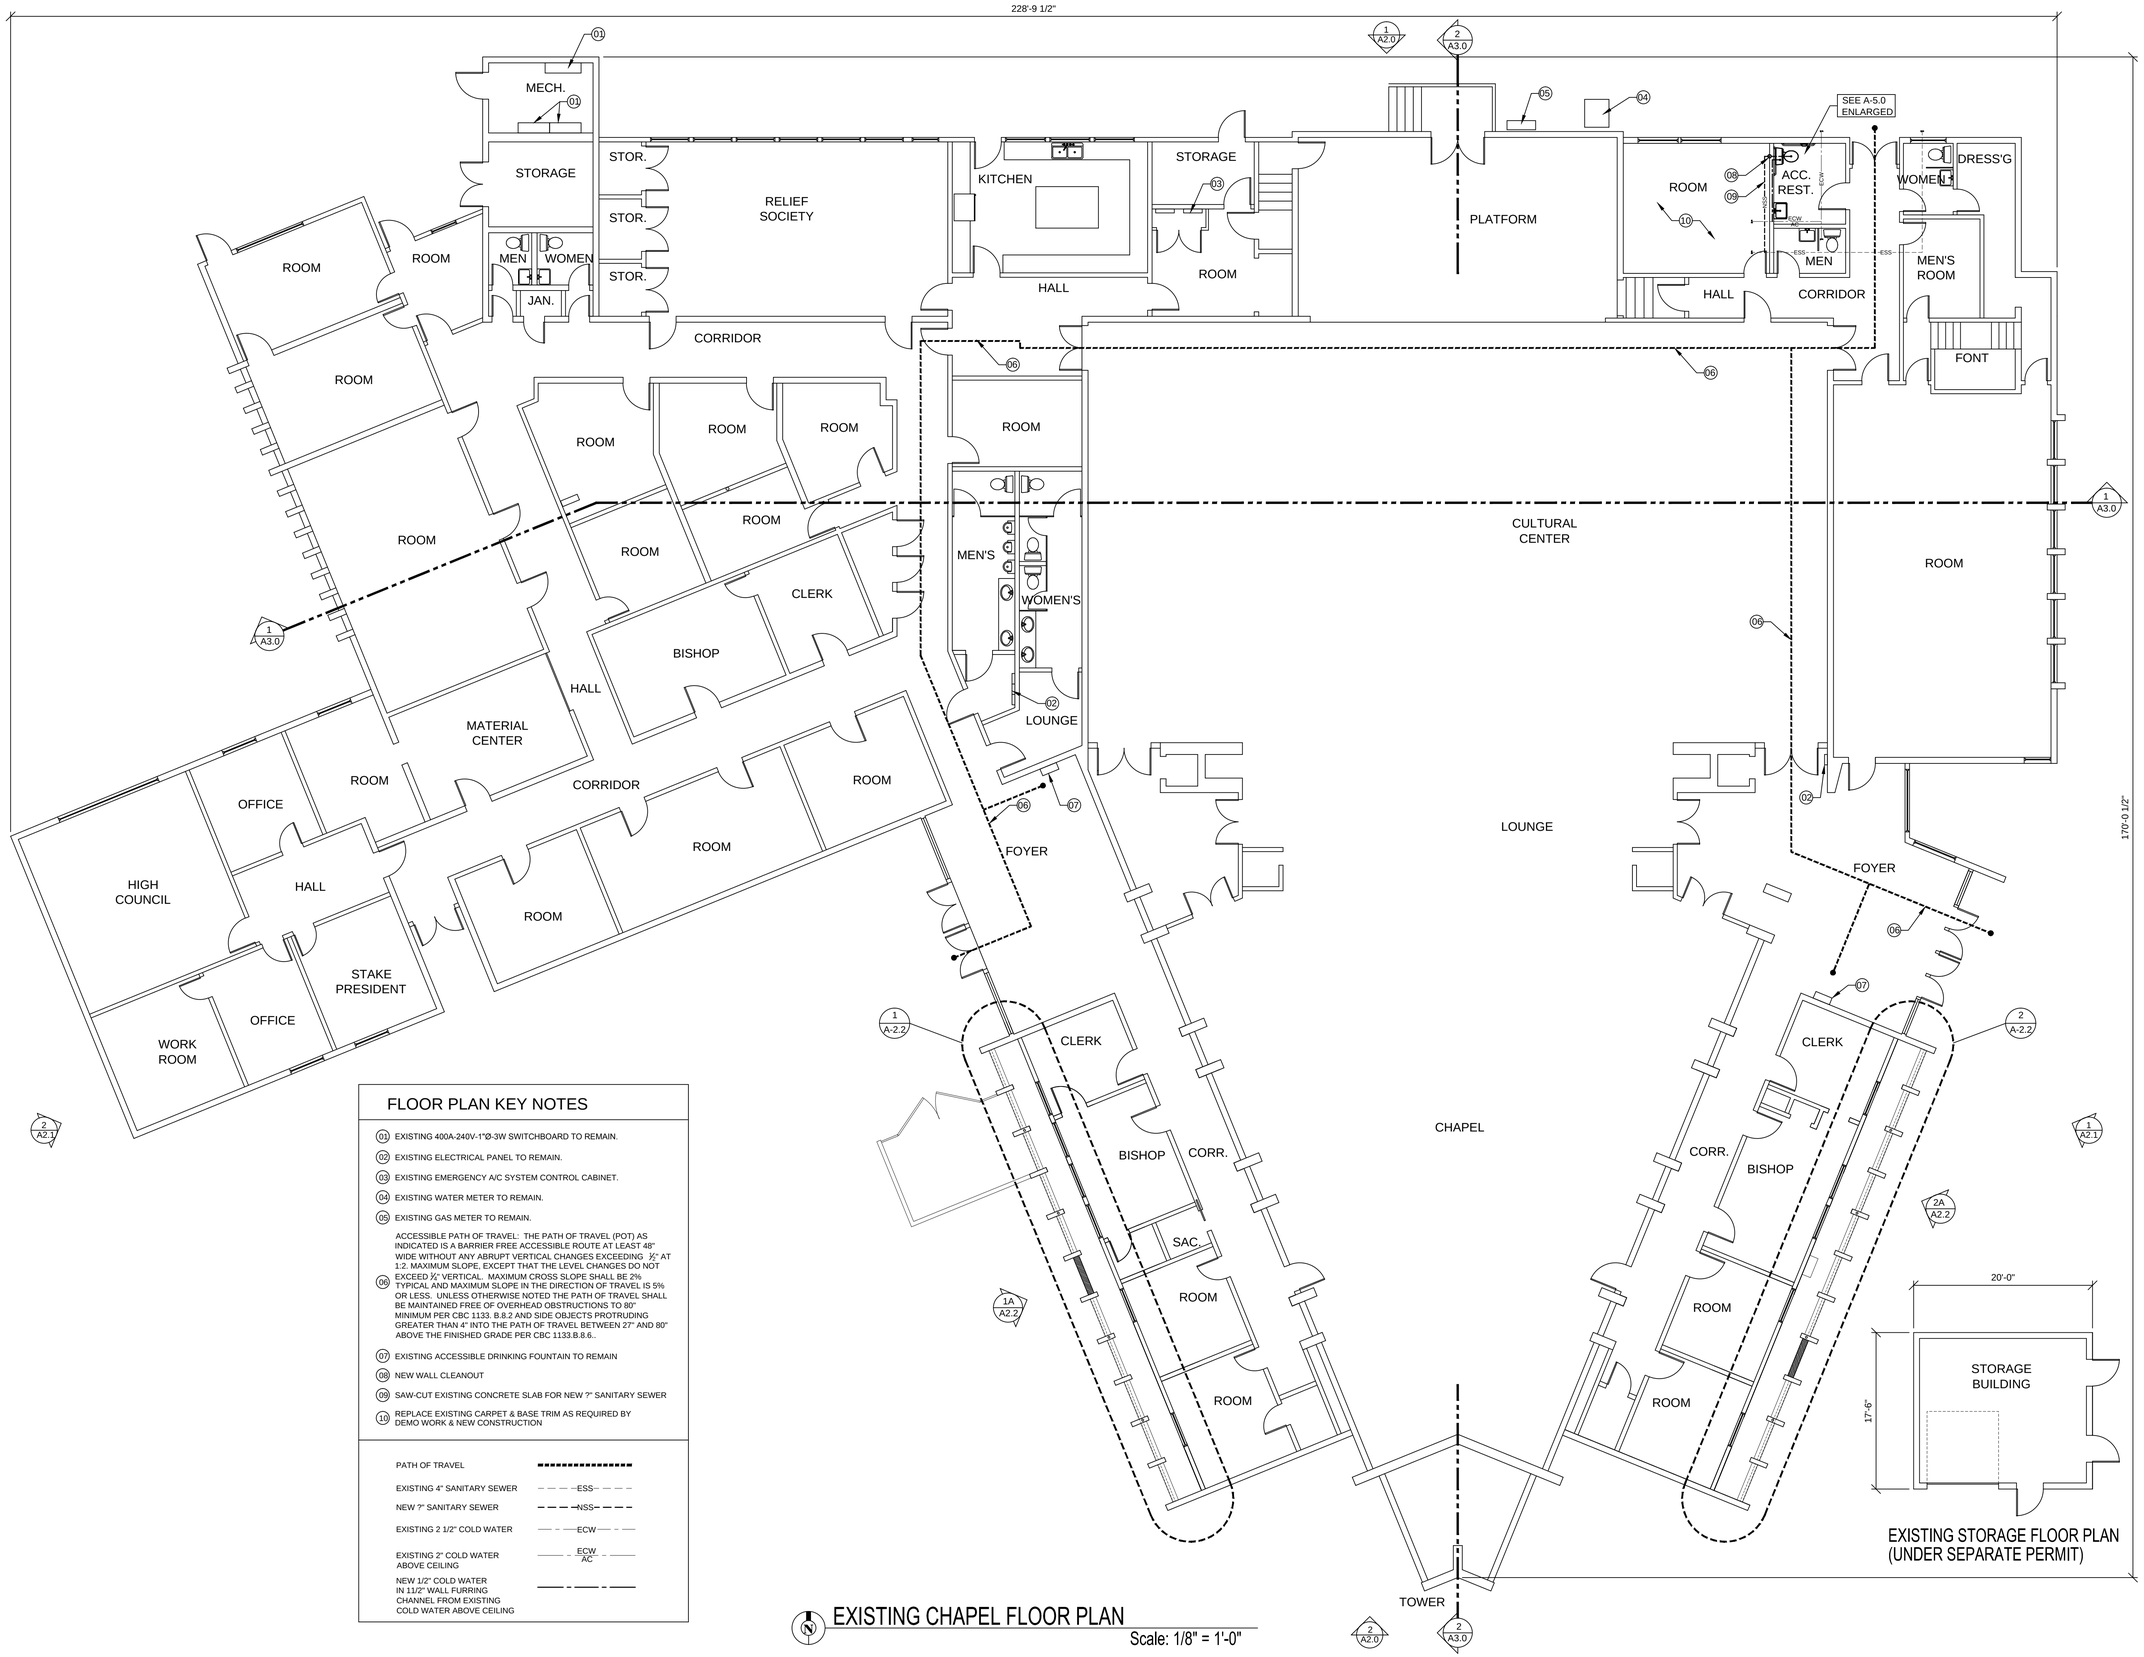

EXISTING STORAGE FLOOR PLAN
(UNDER SEPARATE PERMIT)

FLOOR PLAN KEY NOTES

01 EXISTING 400A-240V-1"Ø-3W SWITCHBOARD TO REMAIN.

02 EXISTING ELECTRICAL PANEL TO REMAIN.

03 EXISTING EMERGENCY A/C SYSTEM CONTROL CABINET.

04 EXISTING WATER METER TO REMAIN.

05 EXISTING GAS METER TO REMAIN.

06 ACCESSIBLE PATH OF TRAVEL: THE PATH OF TRAVEL (POT) AS INDICATED IS A BARRIER FREE ACCESSIBLE ROUTE AT LEAST 48" WIDE WITHOUT ANY ABRUPT VERTICAL CHANGES EXCEEDING ½" AT 1:2. MAXIMUM SLOPE, EXCEPT THAT THE LEVEL CHANGES DO NOT EXCEED ¼" VERTICAL. MAXIMUM CROSS SLOPE SHALL BE 2% TYPICAL AND MAXIMUM SLOPE IN THE DIRECTION OF TRAVEL IS 5% OR LESS. UNLESS OTHERWISE NOTED THE PATH OF TRAVEL SHALL BE MAINTAINED FREE OF OVERHEAD OBSTRUCTIONS TO 80" MINIMUM PER CBC 1133. B.8.2 AND SIDE OBJECTS PROTRUDING GREATER THAN 4" INTO THE PATH OF TRAVEL BETWEEN 27" AND 80" ABOVE THE FINISHED GRADE PER CBC 1133.B.8.6..

07 EXISTING ACCESSIBLE DRINKING FOUNTAIN TO REMAIN

08 NEW WALL CLEANOUT

09 SAW-CUT EXISTING CONCRETE SLAB FOR NEW ?" SANITARY SEWER

10 REPLACE EXISTING CARPET & BASE TRIM AS REQUIRED BY DEMO WORK & NEW CONSTRUCTION

PATH OF TRAVEL	
EXISTING 4" SANITARY SEWER	ESS
NEW ?" SANITARY SEWER	NSS
EXISTING 2 1/2" COLD WATER	ECW
EXISTING 2" COLD WATER ABOVE CEILING	ECW AC
NEW 1/2" COLD WATER IN 11/2" WALL FURRING CHANNEL FROM EXISTING COLD WATER ABOVE CEILING	

EXISTING CHAPEL FLOOR PLAN
Scale: 1/8" = 1'-0"

THIS PRINT AND ALL INFORMATION HERE ON IS THE PROPERTY OF KYLE HARRIS, ARCHITECTAND SHALL NOT BE USED WITHOUT WRITTEN PERMISSION OF THE ARCHITECT

HARRIS Architecture & Design
151 West Branch Street; Suite E Arroyo Grande, CA 93420 (805) 574-1550

REVISIONS
1
2
3
4

PROJECT TITLE
GRANADA HILLS CHAPEL RE-ROOF
THE CHURCH OF JESUS CHRIST AND LATTER-DAY SAINTS
LDS PROJECT# 501-8579
11315 N. WHITE OAK AVENUE LOS ANGELES, CA 91344

DRAWN BY: TWS
May 16, 2014
CHECKED:
PROJECT NO.:

A-1.0