0
ACCESS
CAP-RM
CBBORD
CBLBUB
CORE
CORE-FIL
CWALL
DEMO
DEMO-NM

DIM
DIM-SR
DIM-NM
DIM-R11
DIM-R5
DIM-R9
DIM-RM
EQUIP
EQUIP-TXT
FIN

FIN-NM
FIN-R11
FIN-RM
FURN
FURN-NM
FURN-R11
FURN-RM
LEASE
LTS
LTS-R10

LTS-R5
LTS-R9
LTS-RCP
LTS-RCPT
LTS-RM
LTS-SHADE
MW
SCHEM
SITE
SITE-PK

SYM
SYM-NM
SYM-R1
SYM-R11
SYM-R5
SYM-R7
SYM-R9
SYM-RM
WALL
WALL-FIL

WALL-L
WALL-LT
WALL-T
WS-RM
ZED

THURSDAY 9 APRIL 1998 — 3:00 PM L:\PICS\9703801\9703801.dwg\ MARK

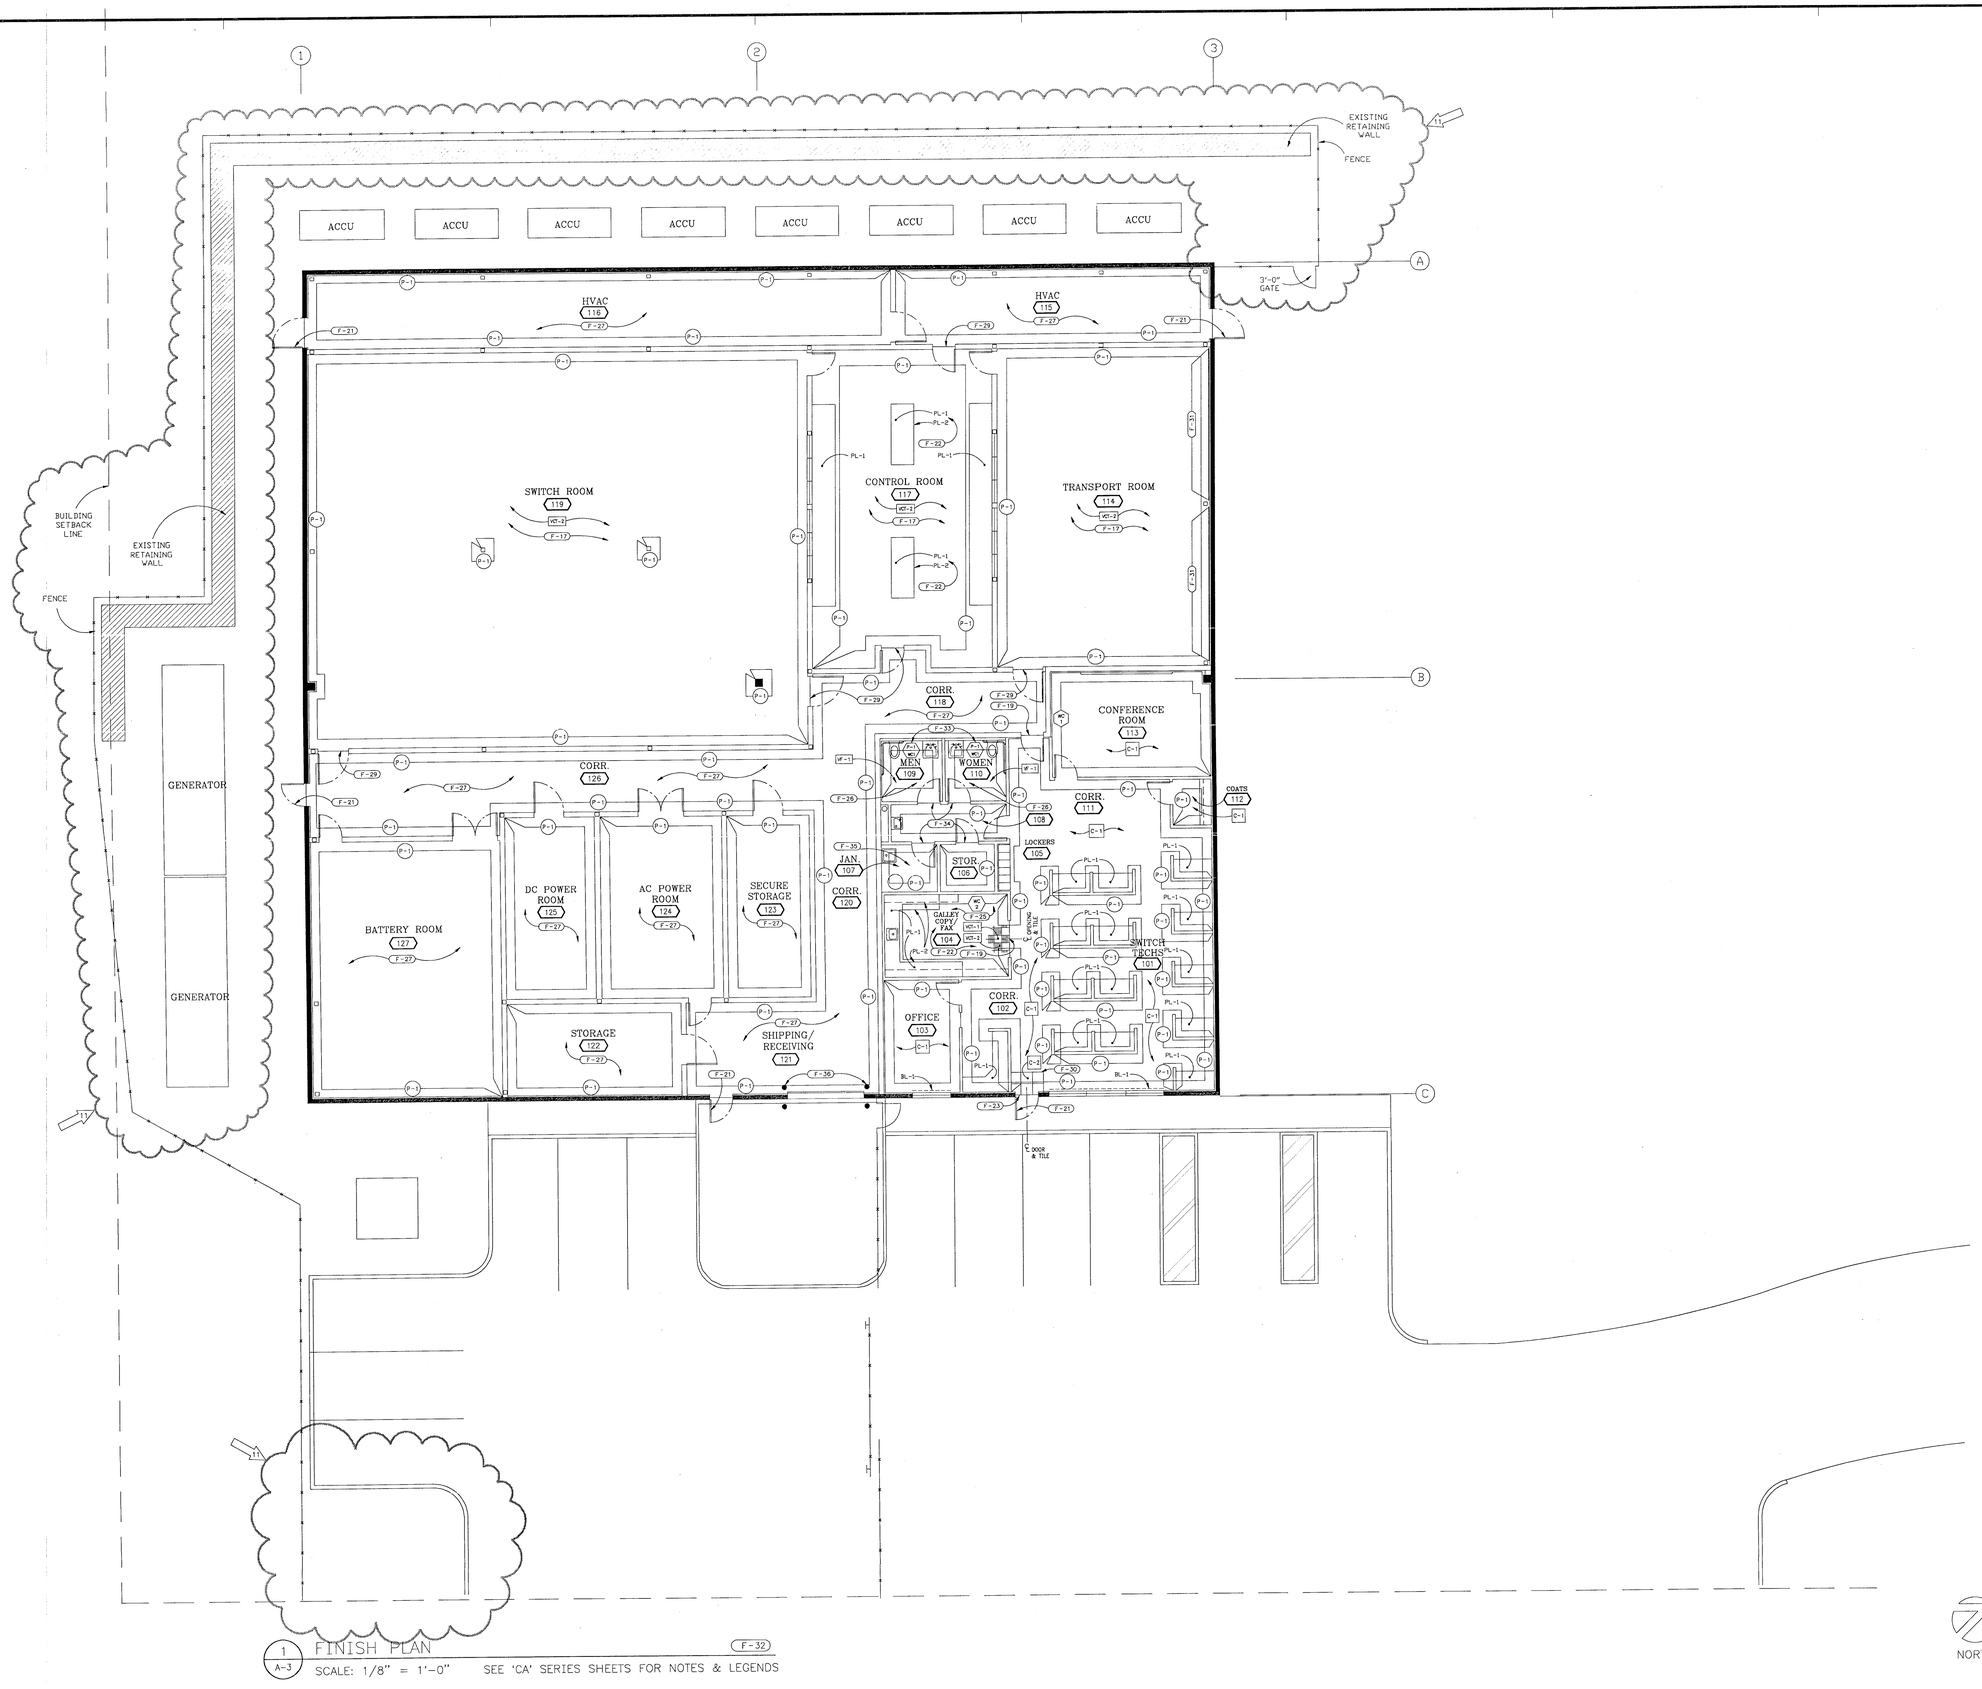

1 / A-3 FINISH PLAN (F-32)

SCALE: 1/8" = 1'-0" SEE 'CA' SERIES SHEETS FOR NOTES & LEGENDS

All rights reserved, no part of this document may be reproduced or used in any form or by any means – scanning, graphic, electronic, or mechanical, including photocopying, digitizing or information storage and retrieval systems – without the written permission of Ruys & Company. Copyright December, 1997 Ruys & Company.

Ruys & Company states that to the best of our knowledge, information, and belief, the architectural plans, details, and specifications for new construction herewith have been prepared in conformity with Title III of the Americans with Disabilities Act (printed in the Federal Register, 28 CFR Part 36, July 26, 1991). By issuing this statement, Ruys & Company is not expressing any warranties or guarantees and, furthermore, no party shall be entitled to interpret this statement as a warranty or guaranty.

Ruys & Company states that to the best of our knowledge, information and belief, the plans herewith have been prepared in conformity with ANSI Specifications A117.1 Standard Specifications. We assume no responsibility for any warranties or guarantees and that furthermore, no party shall be entitled to interpret this statement as an expression of a warranty or guaranty.

RUYS & COMPANY

200 ATLANTA FINANCIAL CENTER, 3333 PEACHTREE RD., ATLANTA, GEORGIA 30326

REVISIONS

No./DATE	REMARKS
11/9 APR 1998	GENERAL REVISION

PRINTED

DATE	SETS	REMARKS
8 DEC 1998	15	PERMIT AND PRICING
10 APRIL 1998	10	REVISIONS 9 & 11

SWITCH SITE
KNOXVILLE, TENNESSEE
APPROX. 13,200 USABLE SQ. FEET
FINISH PLAN

SPRINT PCS
3575 WORKMAN ROAD
KNOXVILLE, TENNESSEE

J. PETER RUYS REGISTERED ARCHITECT STATE OF TENNESSEE
0904

THIS DRAWING IS THE PROPERTY OF THE INTERIOR DESIGNER AND MAY NOT BE REPRODUCED OR USED WITH OUT HIS WRITTEN PERMISSION. RUYS & COMPANY.

DRAWN BY
CHECKED BY
DATE 8 DECEMBER 1997
JOB No. 97038.01
SHEET A-3
OF 9 SHEETS

* RELEASED FOR CONSTRUCTION