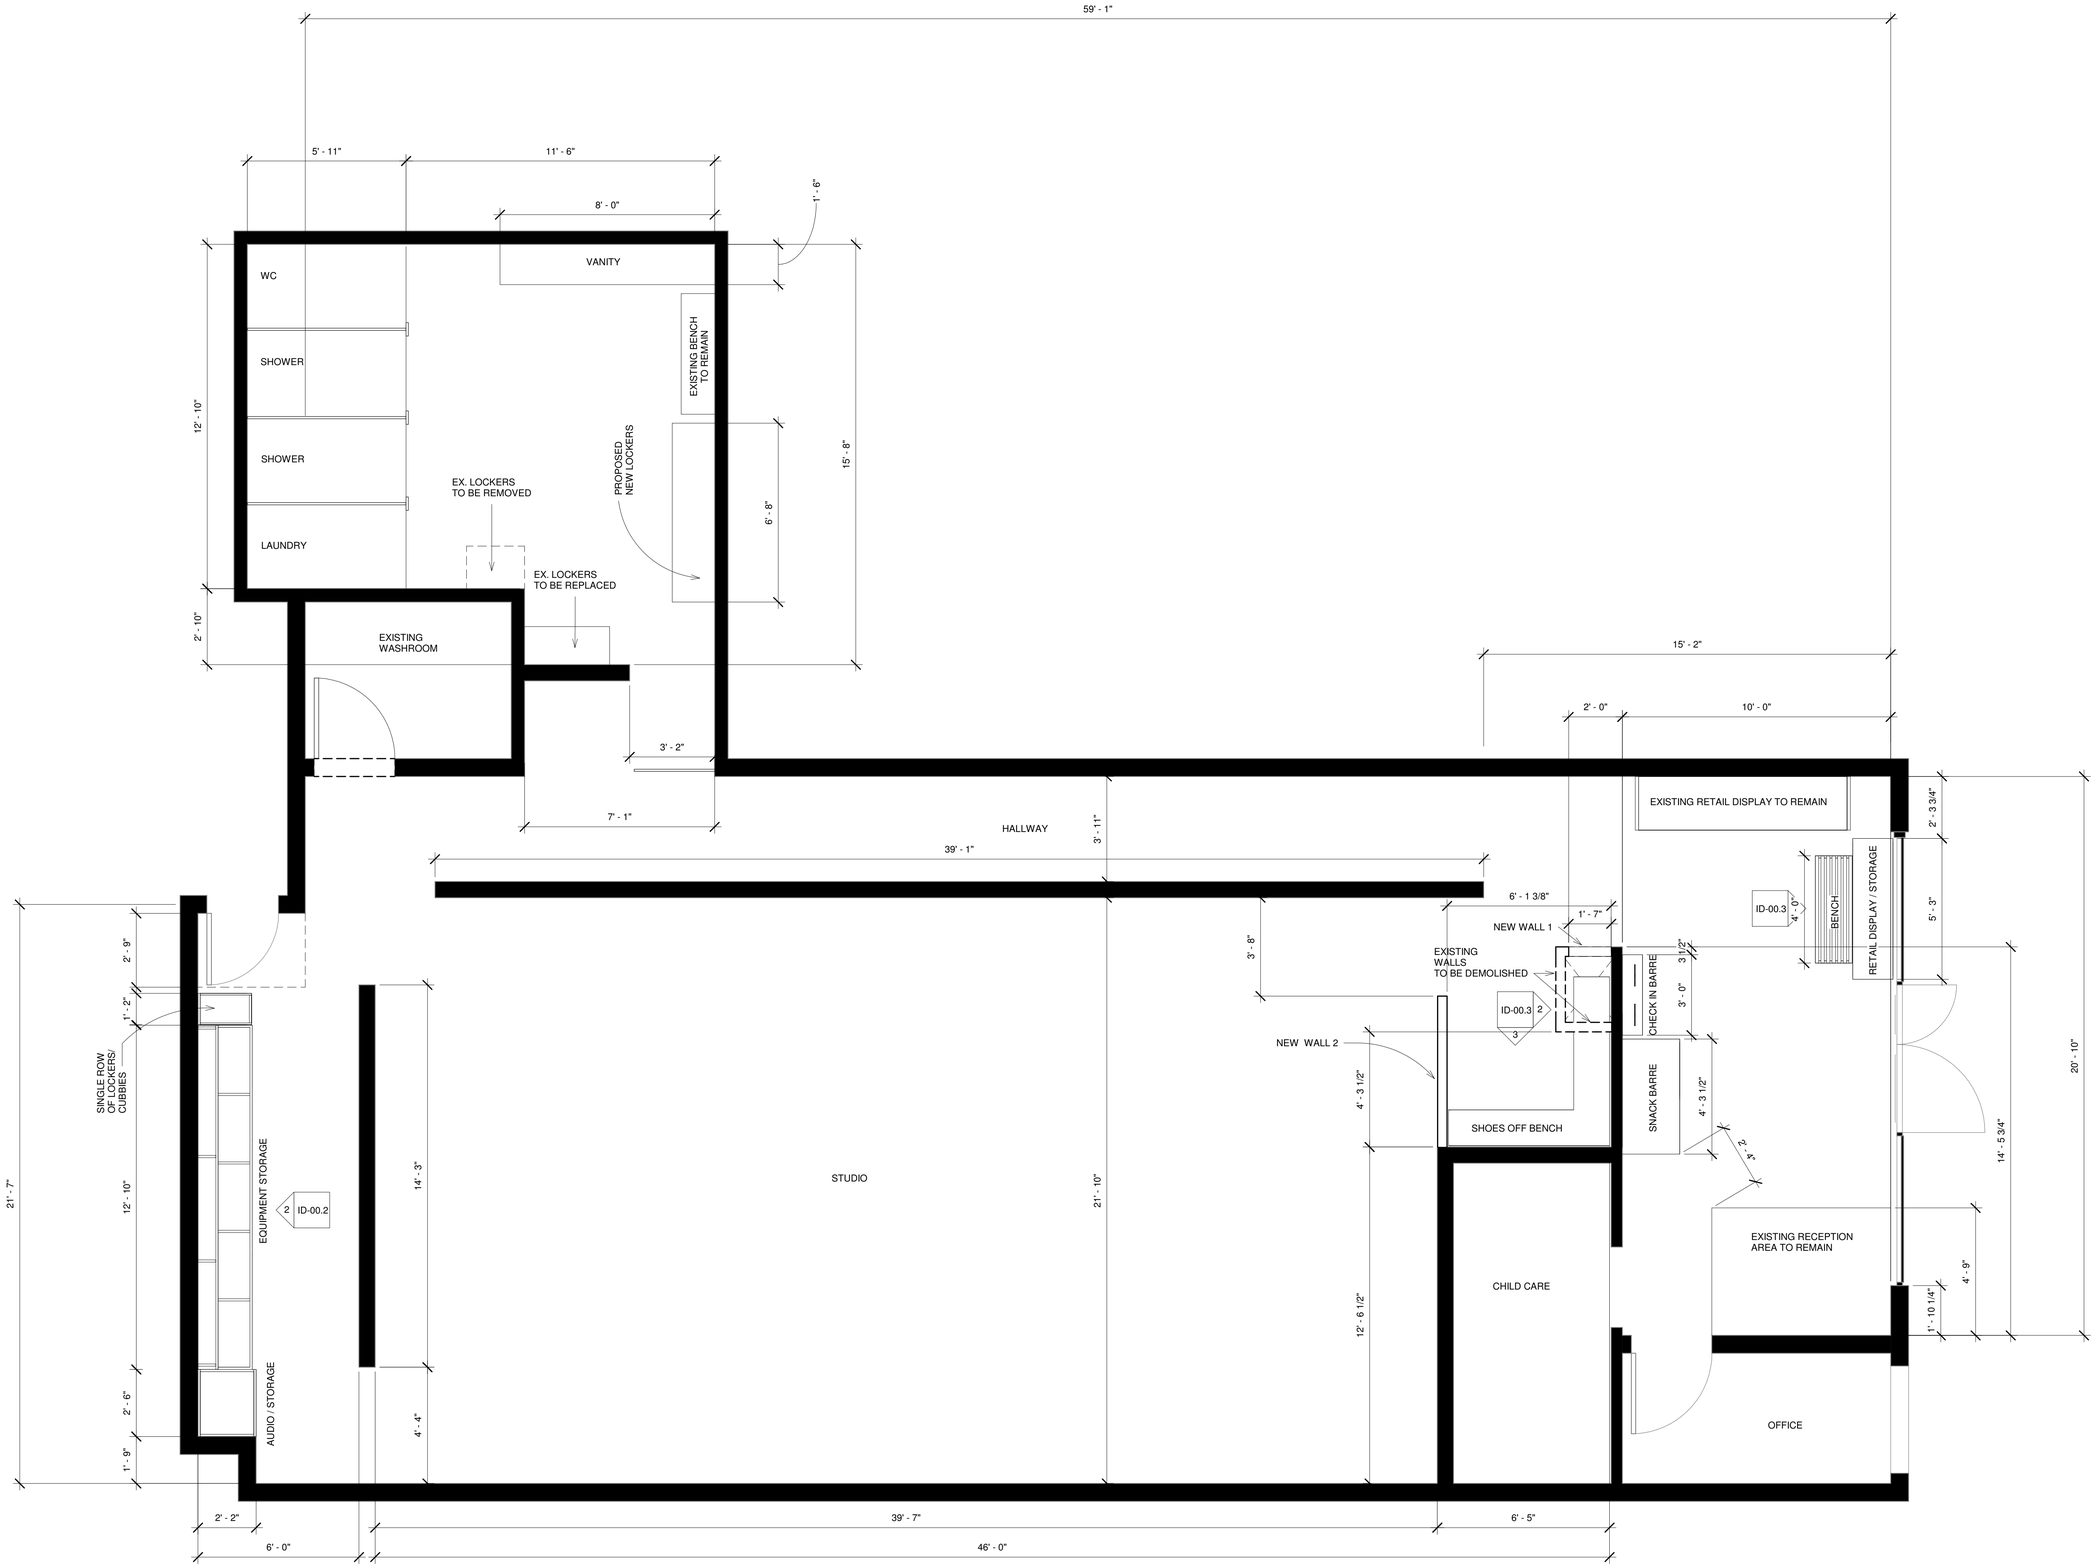

1 Level 1
3/8" = 1'-0"

Cutler.

403 - 134 Abbott Street
604.681.5050 info@cutlerdc.com
Vancouver BC V6B 2K4

www.cutlerdc.com

REF		DATE

PROJECT:

BARRE FITNESS NORTH SHORE

1186 MARINE DRIVE, NORTH VANCOUVER, BC, V7P 1S8

SHEET TITLE:

FLOOR PLAN

Scale: 3/8" = 1'-0"

Date: 12/22/16

ID-00.1

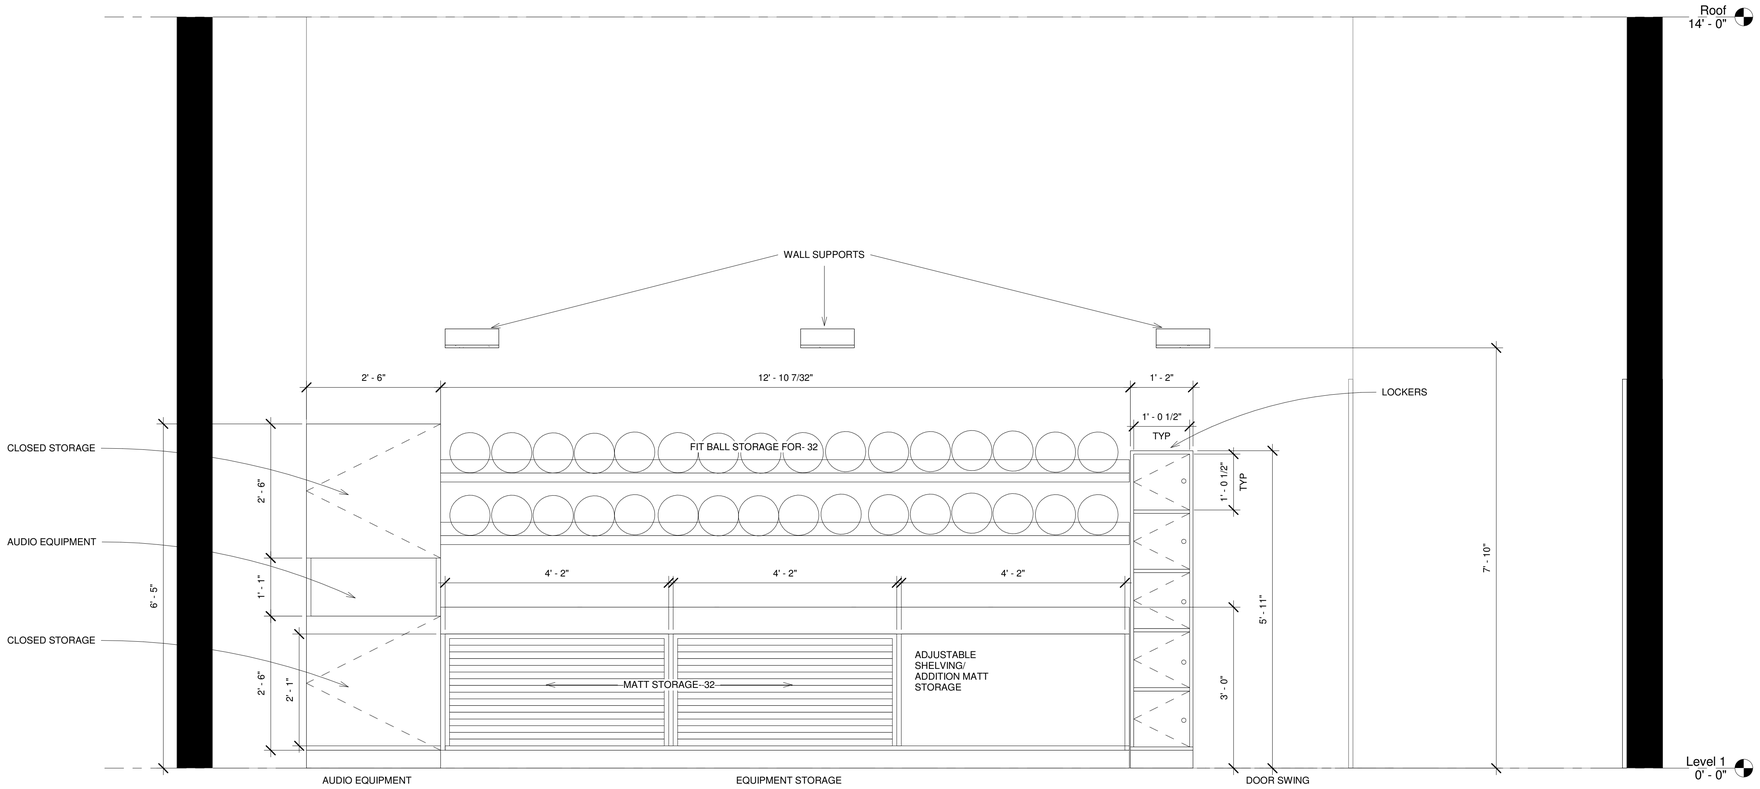

2 EQUIPMENT STORAGE
3/4" = 1'-0"

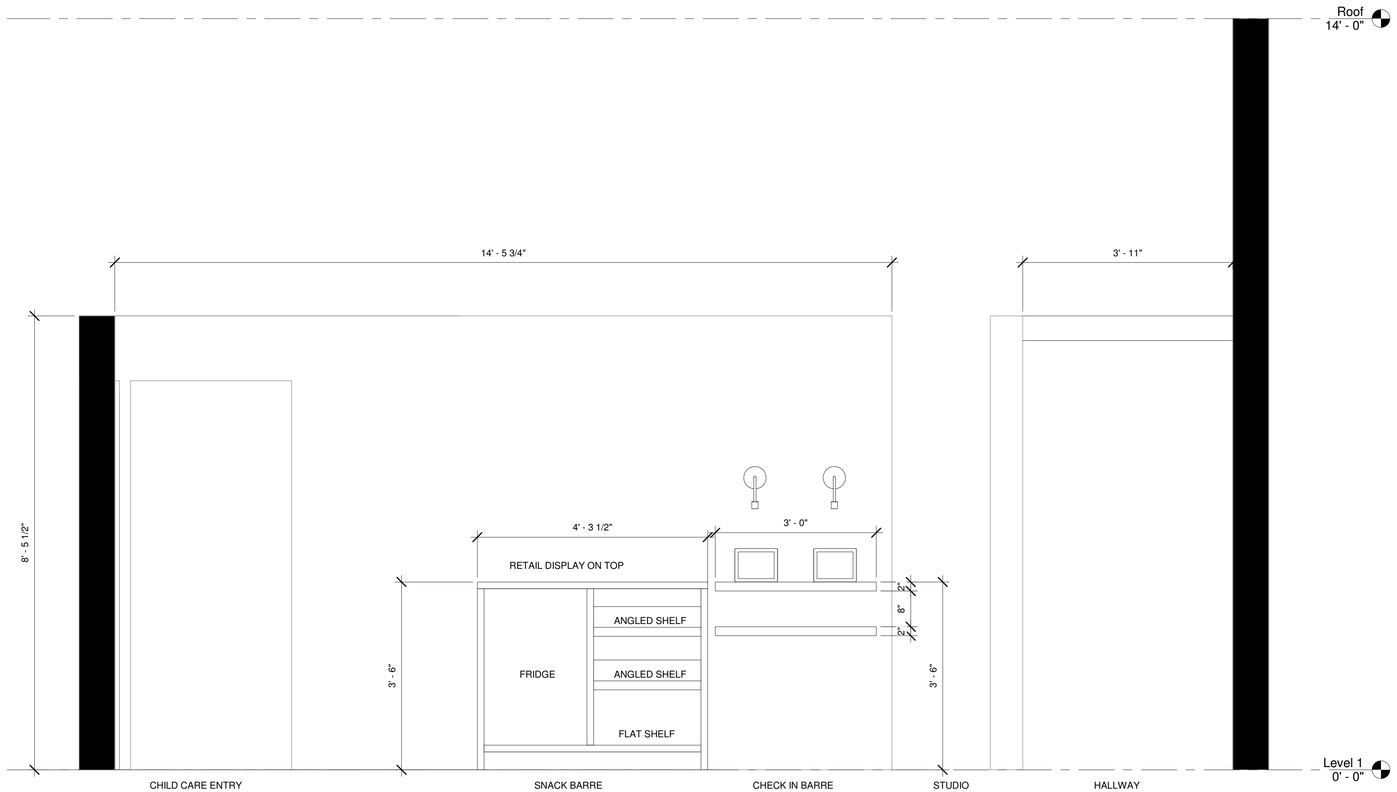

1 RETAIL WALL ELEVATION
3/4" = 1'-0"

Cutler.

403 - 134 Abbott Street
604.681.5050 info@cutlerdc.com
Vancouver BC V6B 2K4

www.cutlerdc.com

REF		DATE

PROJECT:

BARRE FITNESS NORTH SHORE

1186 MARINE DRIVE, NORTH VANCOUVER, BC, V7P 1S8

SHEET TITLE:

ELEVATIONS

Scale: 3/4" = 1'-0"

Date: 12/22/16

ID-00.2

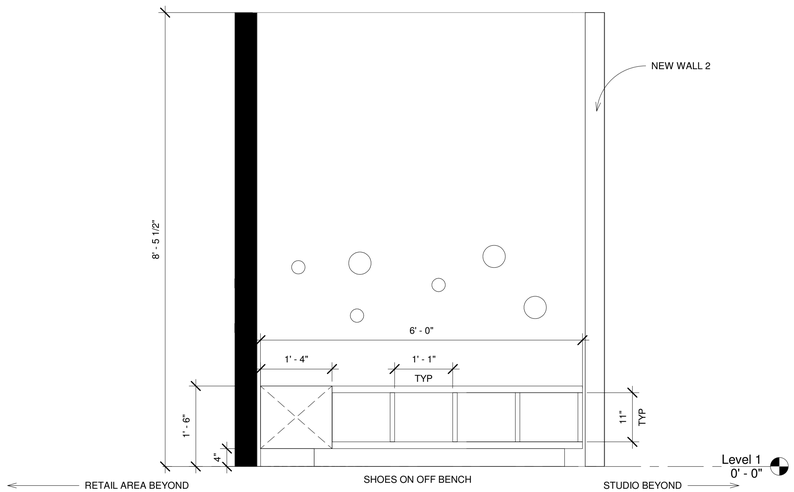

3 SHOES ON OFF 2
3/4" = 1'-0"

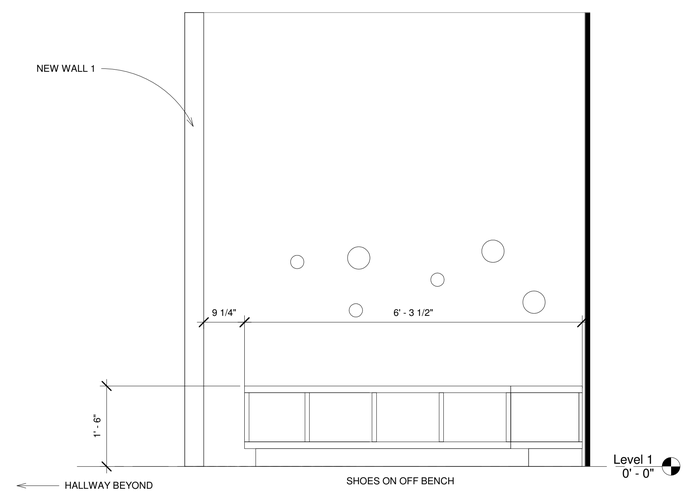

2 SHOES ON OFF
3/4" = 1'-0"

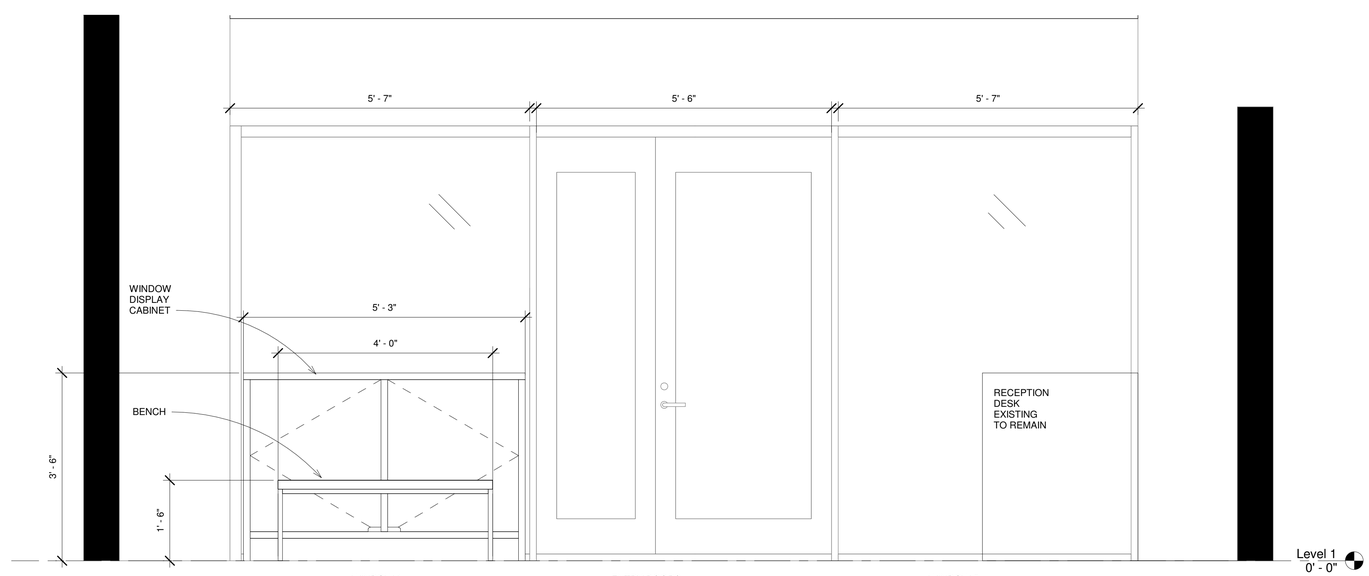

1 RETAIL WINDOW STORAGE
3/4" = 1'-0"

Cutler.

403 - 134 Abbott Street
604.681.5050 info@cutlerdc.com
Vancouver BC V6B 2K4

www.cutlerdc.com

REF		DATE

PROJECT:

BARRE FITNESS NORTH SHORE

1186 MARINE DRIVE, NORTH VANCOUVER, BC, V7P 1S8

SHEET TITLE:

ELEVATIONS

Scale: 3/4" = 1'-0"

Date: 12/22/16

ID-00.3