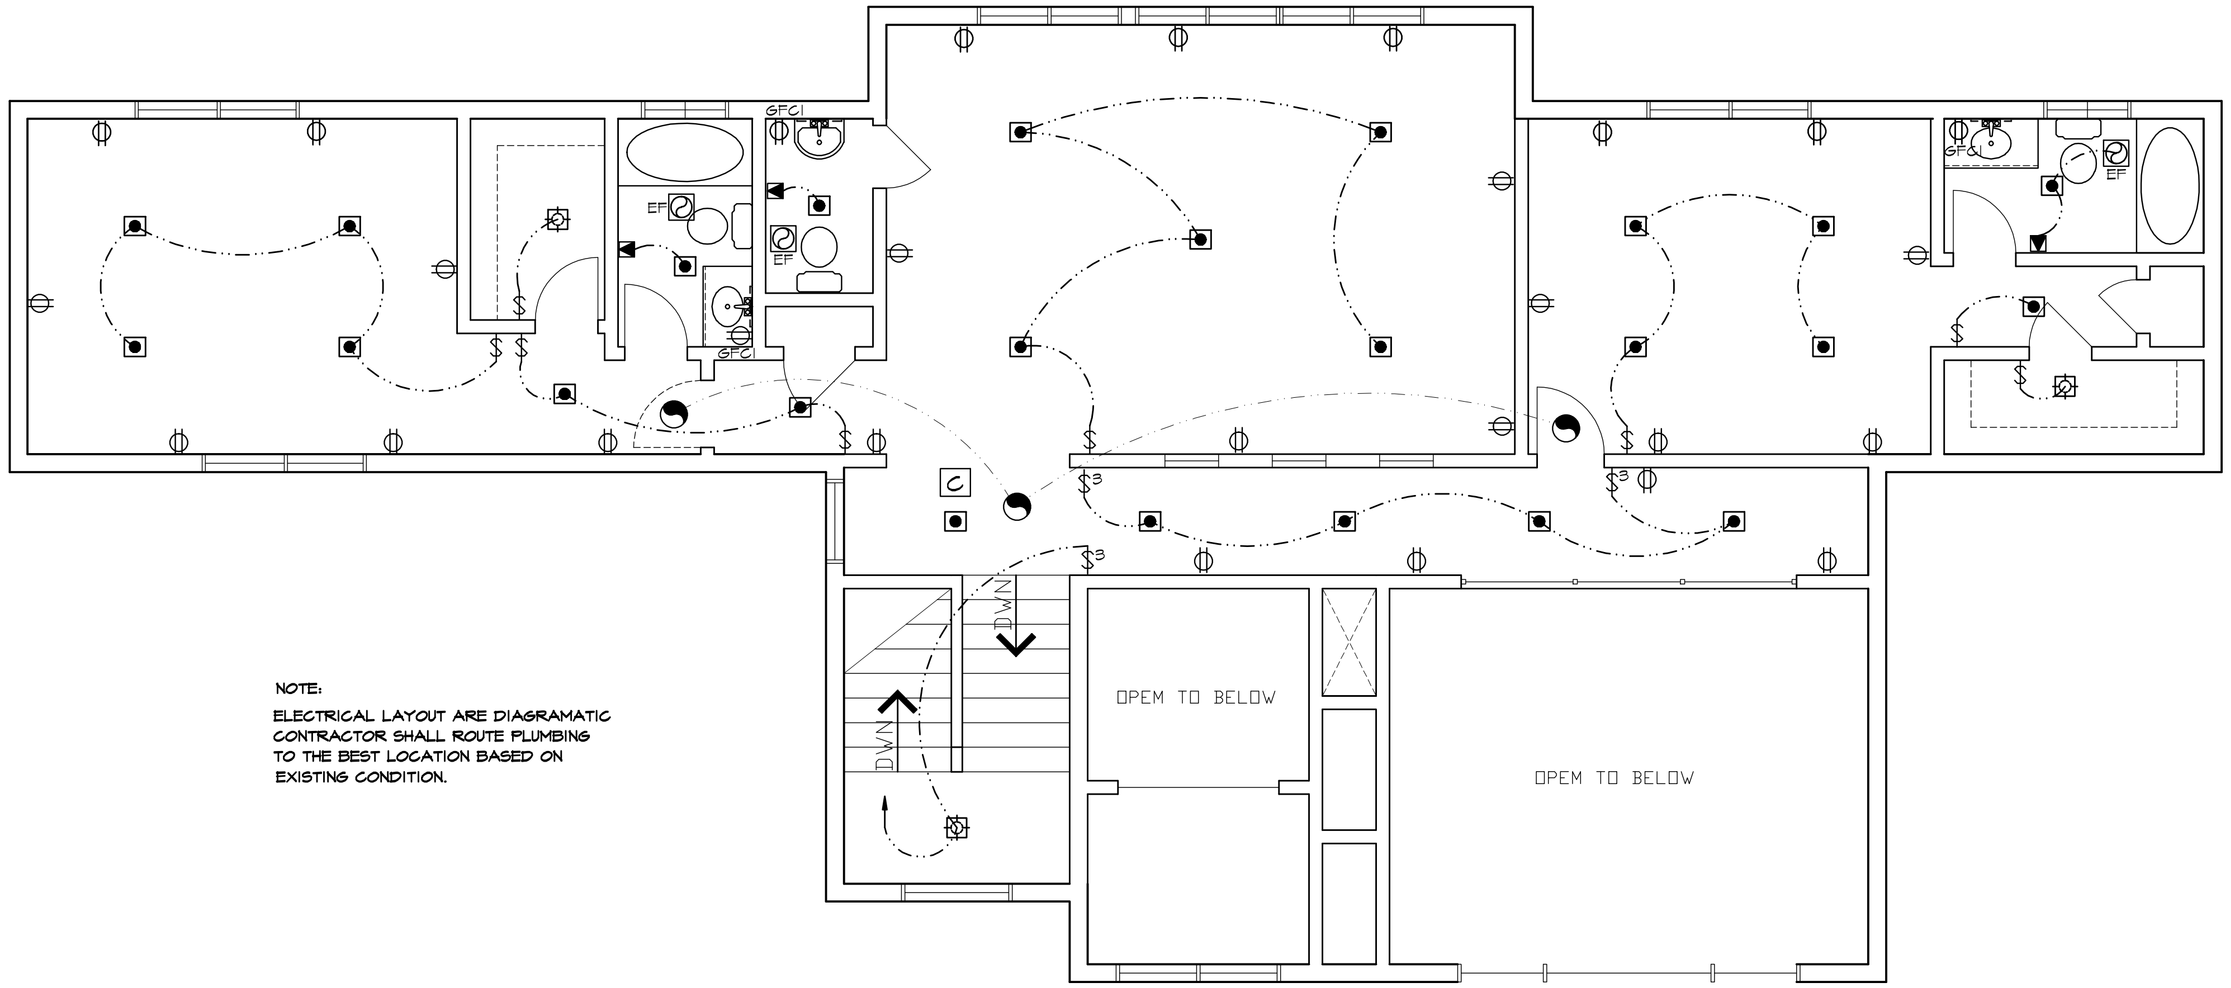

NOTE:

ELECTRICAL LAYOUT ARE DIAGRAMATIC CONTRACTOR SHALL ROUTE PLUMBING TO THE BEST LOCATION BASED ON EXISTING CONDITION.

SECOND FLOOR ELECTRICAL LAYOUT

1/4" = 1'-0"

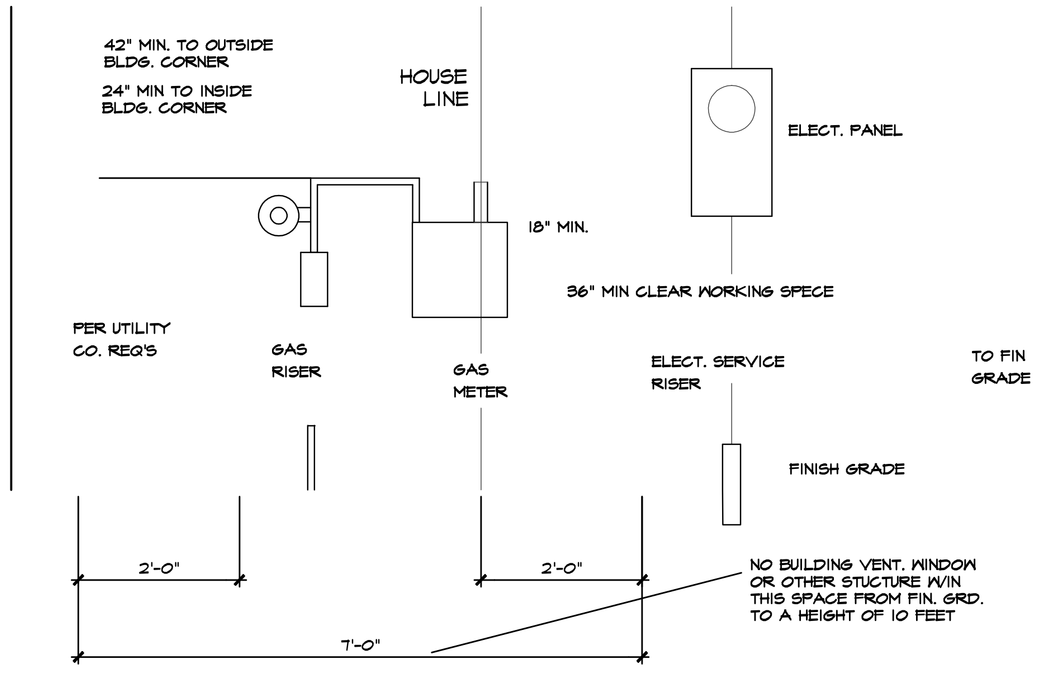

ELECTRICAL AND GAS METER SEPARATIONS

ADMINISTERED CODES: 2019 ED CAL. BLDG. CODE
2019 ED CAL. TITLE-24 PT. 1 & 6 ENERGY
2019 ED CAL. TITLE-24 PT. 2 ACCESSIBILITY
2019 ED CALIFORNIA GREEN BUILDING STANDARDS
2019 ED CALIFORNIA BUILDING CODE
2019 ED CALIFORNIA ELECTRICAL CODE
2019 ED CALIFORNIA PLUMBING CODE
2019 ED CALIFORNIA FIRE CODE
2019 ED CALIFORNIA RESIDENTIAL CODE

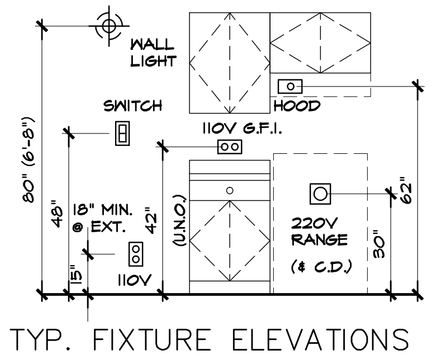

TYP. FIXTURE ELEVATIONS

NO SCALE

ELECTRICAL SYMBOLS

$	SINGLE POLE SWITCH		SMOKE DETECTOR
	110V CONVENIENCE OUTLET	C	CARBON MONOXIDE DETECTOR
220V	220V APPLIANCE OUTLET		FLOUR. FAN LIGHT COMBO (V.T.O.)
	TELEPHONE JACK	GFI	= GROUND FAULT INTERRUPT
	OCCUPANCY LIGHT SENSOR	WP	= WATERPROOF (U.L) RATING
	INTERIOR CEILING LIGHT (W/ 1 40 W. COMP. FLUORESCENT)		FLOOD LIGHTS W/ PHOTO & MOTION SENSOR
	WALL MOUNT PORCH LANTERN (INCAN. LIGHT W/ PHOTO SENSOR AND W/ MOTION SENSOR)		TELEPHONE JACK
	RECESSED CEILING FIXTURES (18 W. COMPACT FLUORESCENT)		INTERIOR CEILING LIGHT (W/ 2 40 W. COMP. FLUORESCENT)
	CEILING FAN & LIGHT WITH COMPACT FLUORES. LT. W/ SUSPENSION ROD (TANDEM SWITCHING)		STRIP VANITY LIGHT W/ 6 18W (COMPACT FLUORESCENT)
			(2) 4FT. TUBES T8 FLUORESCENT SHOP LIGHT FIXTURE

No.	REVISION	DATE	BY
1			ASC
2			
3			
4			
5			
6			
7			

ENGINEER

THE DESIGN & INFORMATION SHOWN ON THIS DRAWING SHEET ARE CONFIDENTIAL AND ARE PROTECTED BY U.S. COPYRIGHT LAWS. REPRODUCTIONS IN WHOLE OR IN PART SHALL NOT BE MADE WITHOUT PRIOR EXPRESSED WRITTEN PERMISSION.

DESIGNER

CANET DESIGN GROUP
8900 THORNTON RD. STE. 6
STOCKTON, CA 95209
(209) 598-6801

OWNER / AGENT

PROJECT MANAGER

(NAME) (DATE)

PROJECT / OWNER

PROPOSED NEW HOME FOR
A & Y HERNANDEZ RESIDENCE
LUPINE LANE, SANTA CRUZ, CA 95065
SANTA CRUZ, CALIFORNIA
APN-025-013-46

Sheet Contents

EELECTRICAL 2ND. FLOOR PLN

JOB NO.	
DATE	10-14-19
DESIGNER	ASC
DRAFTER	
CHECKER	

Sheet Number

E2

2 OF 6