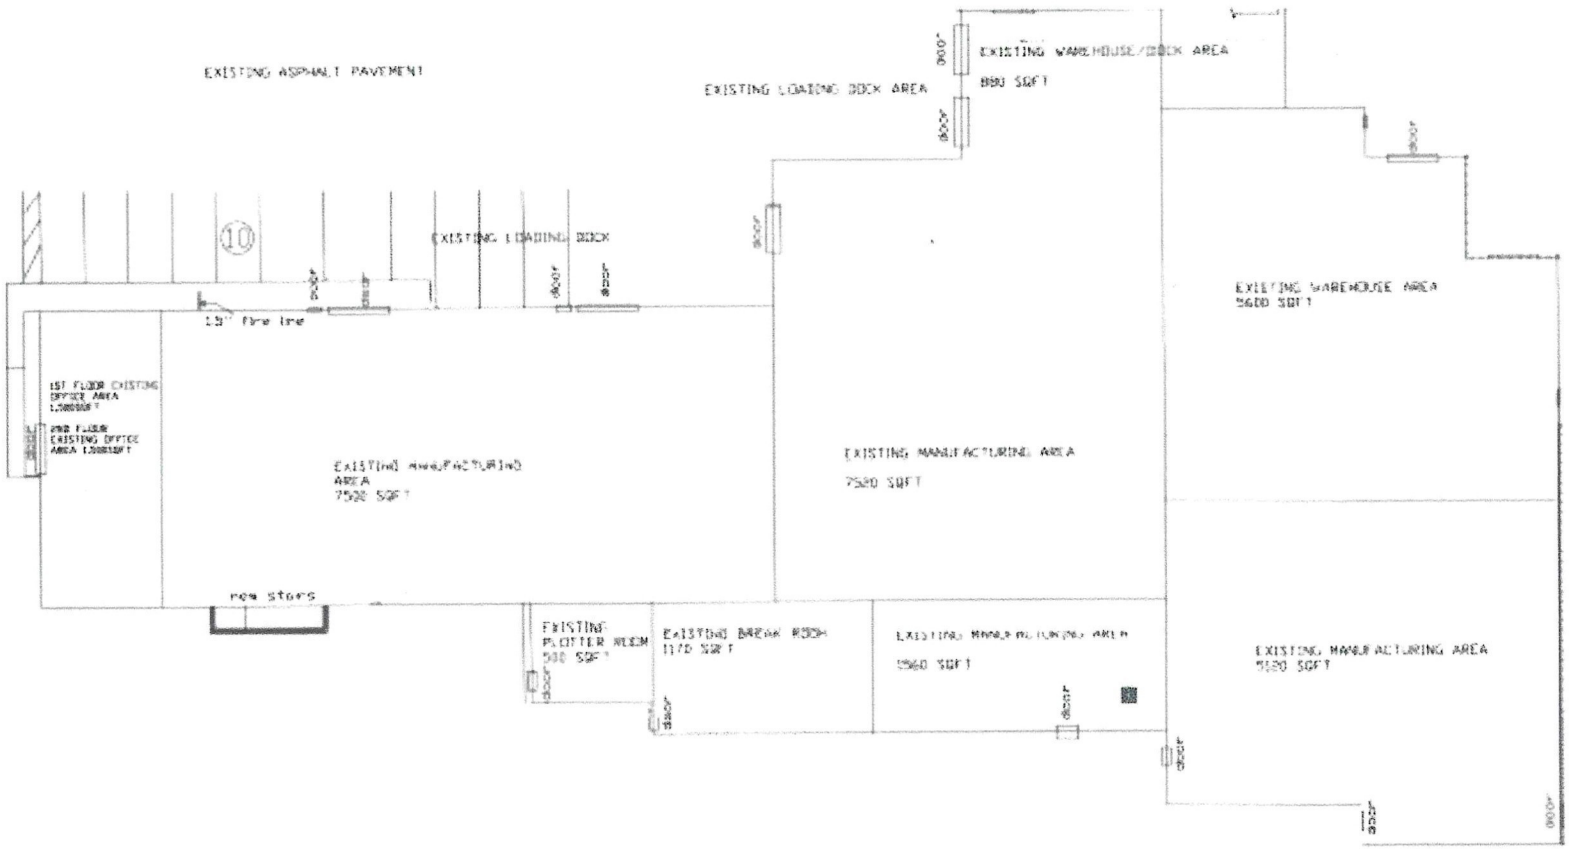
EXISTING ASPHALT PAVEMENT
EXISTING LOADING DOCK AREA
EXISTING WAREHOUSE/DOCK AREA
880 SQFT
EXISTING LOADING DOCK
10
15' fire lane
1ST FLOOR EXISTING OFFICE AREA
2ND FLOOR EXISTING OFFICE AREA
EXISTING MANUFACTURING AREA
7520 SQFT
new stairs
EXISTING MANUFACTURING AREA
7520 SQFT
EXISTING WAREHOUSE AREA
5600 SQFT
EXISTING PLOTTER ROOM
500 SQFT
EXISTING BREAK ROOM
1170 SQFT
EXISTING MANUFACTURING AREA
5560 SQFT
EXISTING MANUFACTURING AREA
5150 SQFT