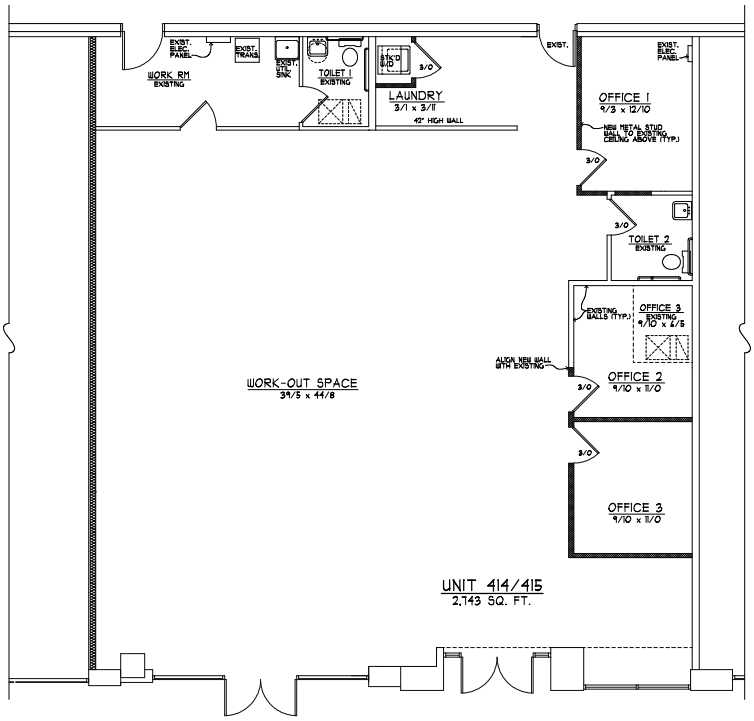

FLOOR PLAN

SCALE: 1/8" = 1'-0"

SEPT 2, 2020 - PRELIMINARY DESIGN

PLOTTED: 9/2/2020

PROPOSED NEW BUILD-OUT FOR:

GYM FIT

SUITE 414/415 - PLAZA BLDG. 4
ST. CHARLES, ILLINOIS 60174
FIRST STREET DEVELOPMENT, LLC

Revisions:

COPYRIGHT 2020
KC ARCHITECTURE, INC.

Commission: 2186
Issue Date:
Drawn By: CDZ
FLOOR PLAN

Sheet:

of: _