SITE PLAN

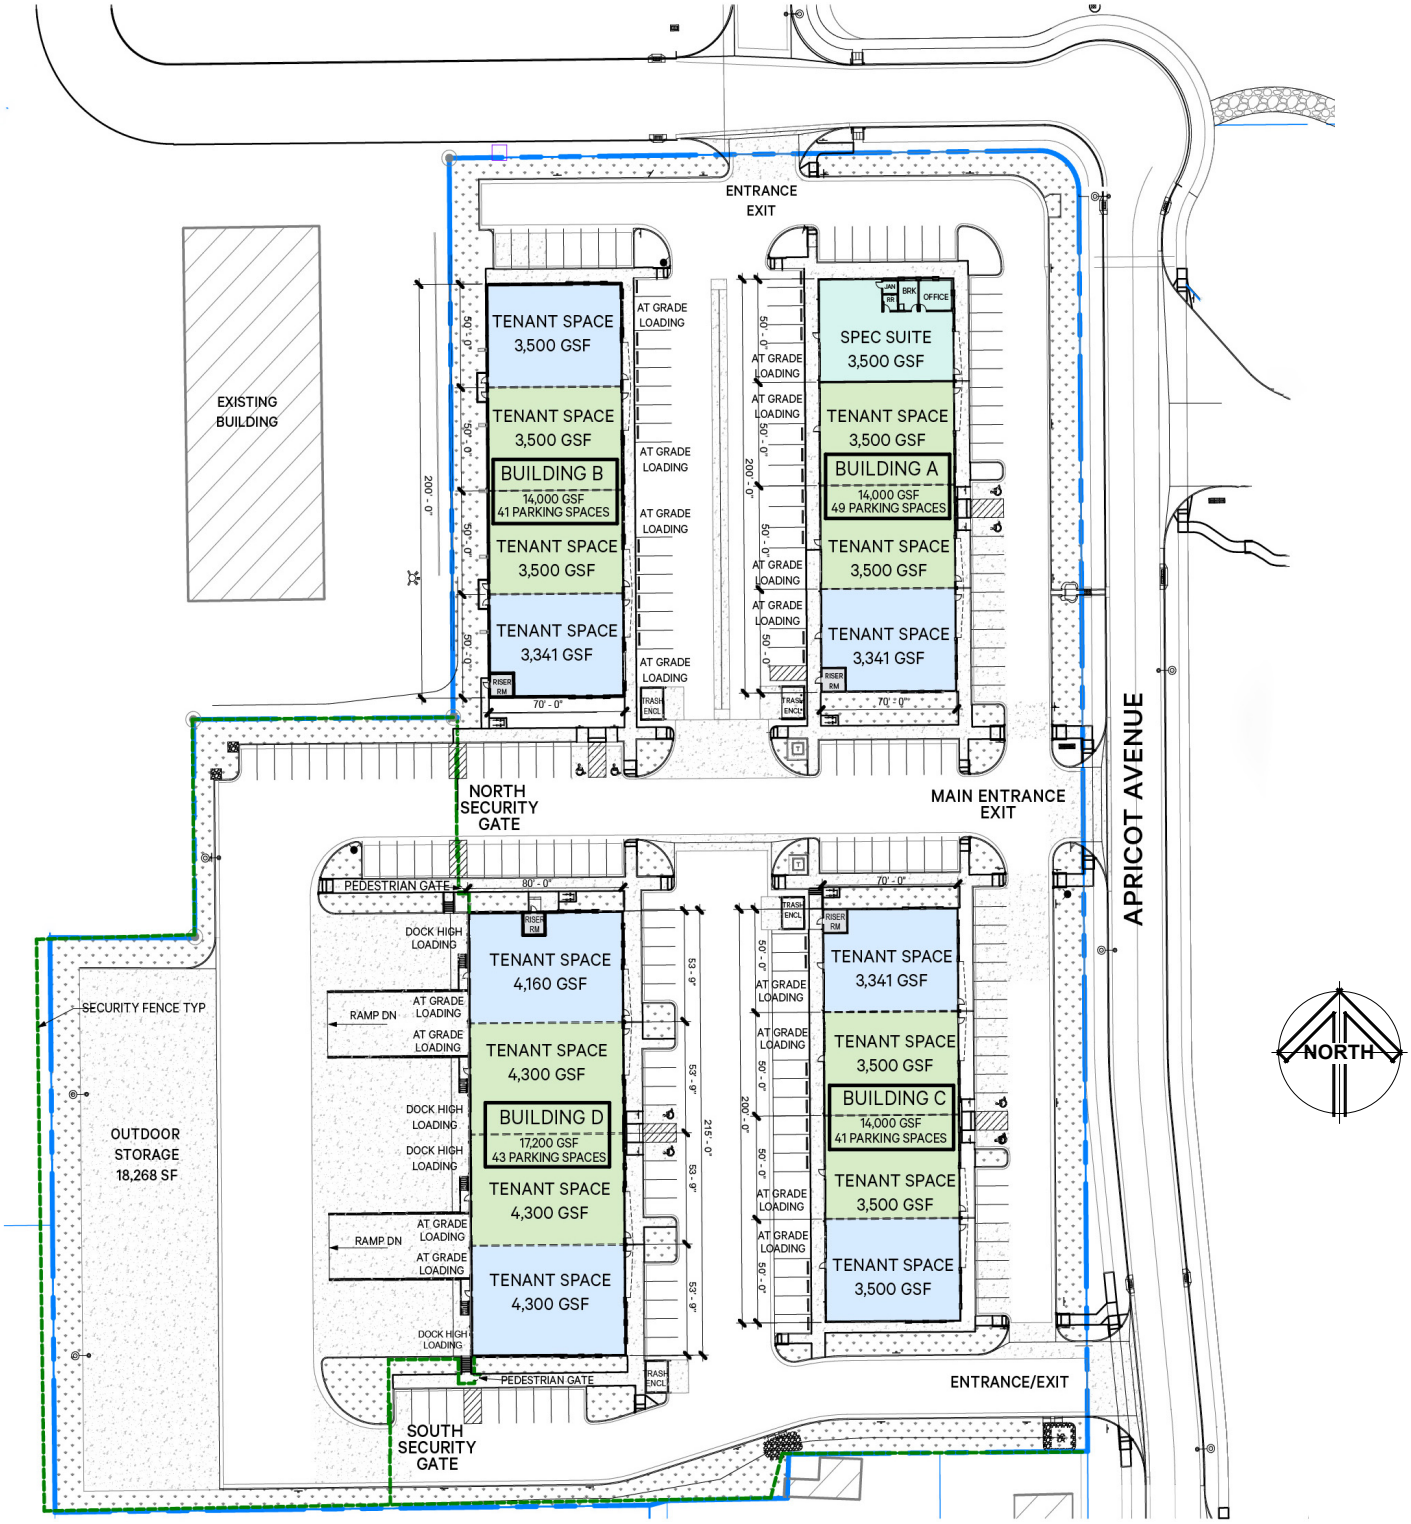
ENTRANCE
EXIT
EXISTING
BUILDING
TENANT SPACE
3,500 GSF
TENANT SPACE
3,500 GSF
BUILDING B
14,000 GSF
41 PARKING SPACES
TENANT SPACE
3,500 GSF
TENANT SPACE
3,341 GSF
AT GRADE
LOADING
SPEC SUITE
3,500 GSF
TENANT SPACE
3,500 GSF
BUILDING A
14,000 GSF
49 PARKING SPACES
TENANT SPACE
3,500 GSF
TENANT SPACE
3,341 GSF
200' - 0"
70' - 0"
NORTH
SECURITY
GATE
MAIN ENTRANCE
EXIT
APRICOT AVENUE
PEDESTRIAN GATE
80' - 0"
DOCK HIGH
LOADING
TENANT SPACE
4,160 GSF
RAMP DN
TENANT SPACE
4,300 GSF
BUILDING D
17,200 GSF
43 PARKING SPACES
TENANT SPACE
4,300 GSF
TENANT SPACE
4,300 GSF
SECURITY FENCE TYP
OUTDOOR
STORAGE
18,268 SF
TENANT SPACE
3,341 GSF
TENANT SPACE
3,500 GSF
BUILDING C
14,000 GSF
41 PARKING SPACES
TENANT SPACE
3,500 GSF
TENANT SPACE
3,500 GSF
215' - 0"
53' - 9"
ENTRANCE/EXIT
SOUTH
SECURITY
GATE
NORTH