Existing Floor Plan
Scale: ¼" = 1'0"

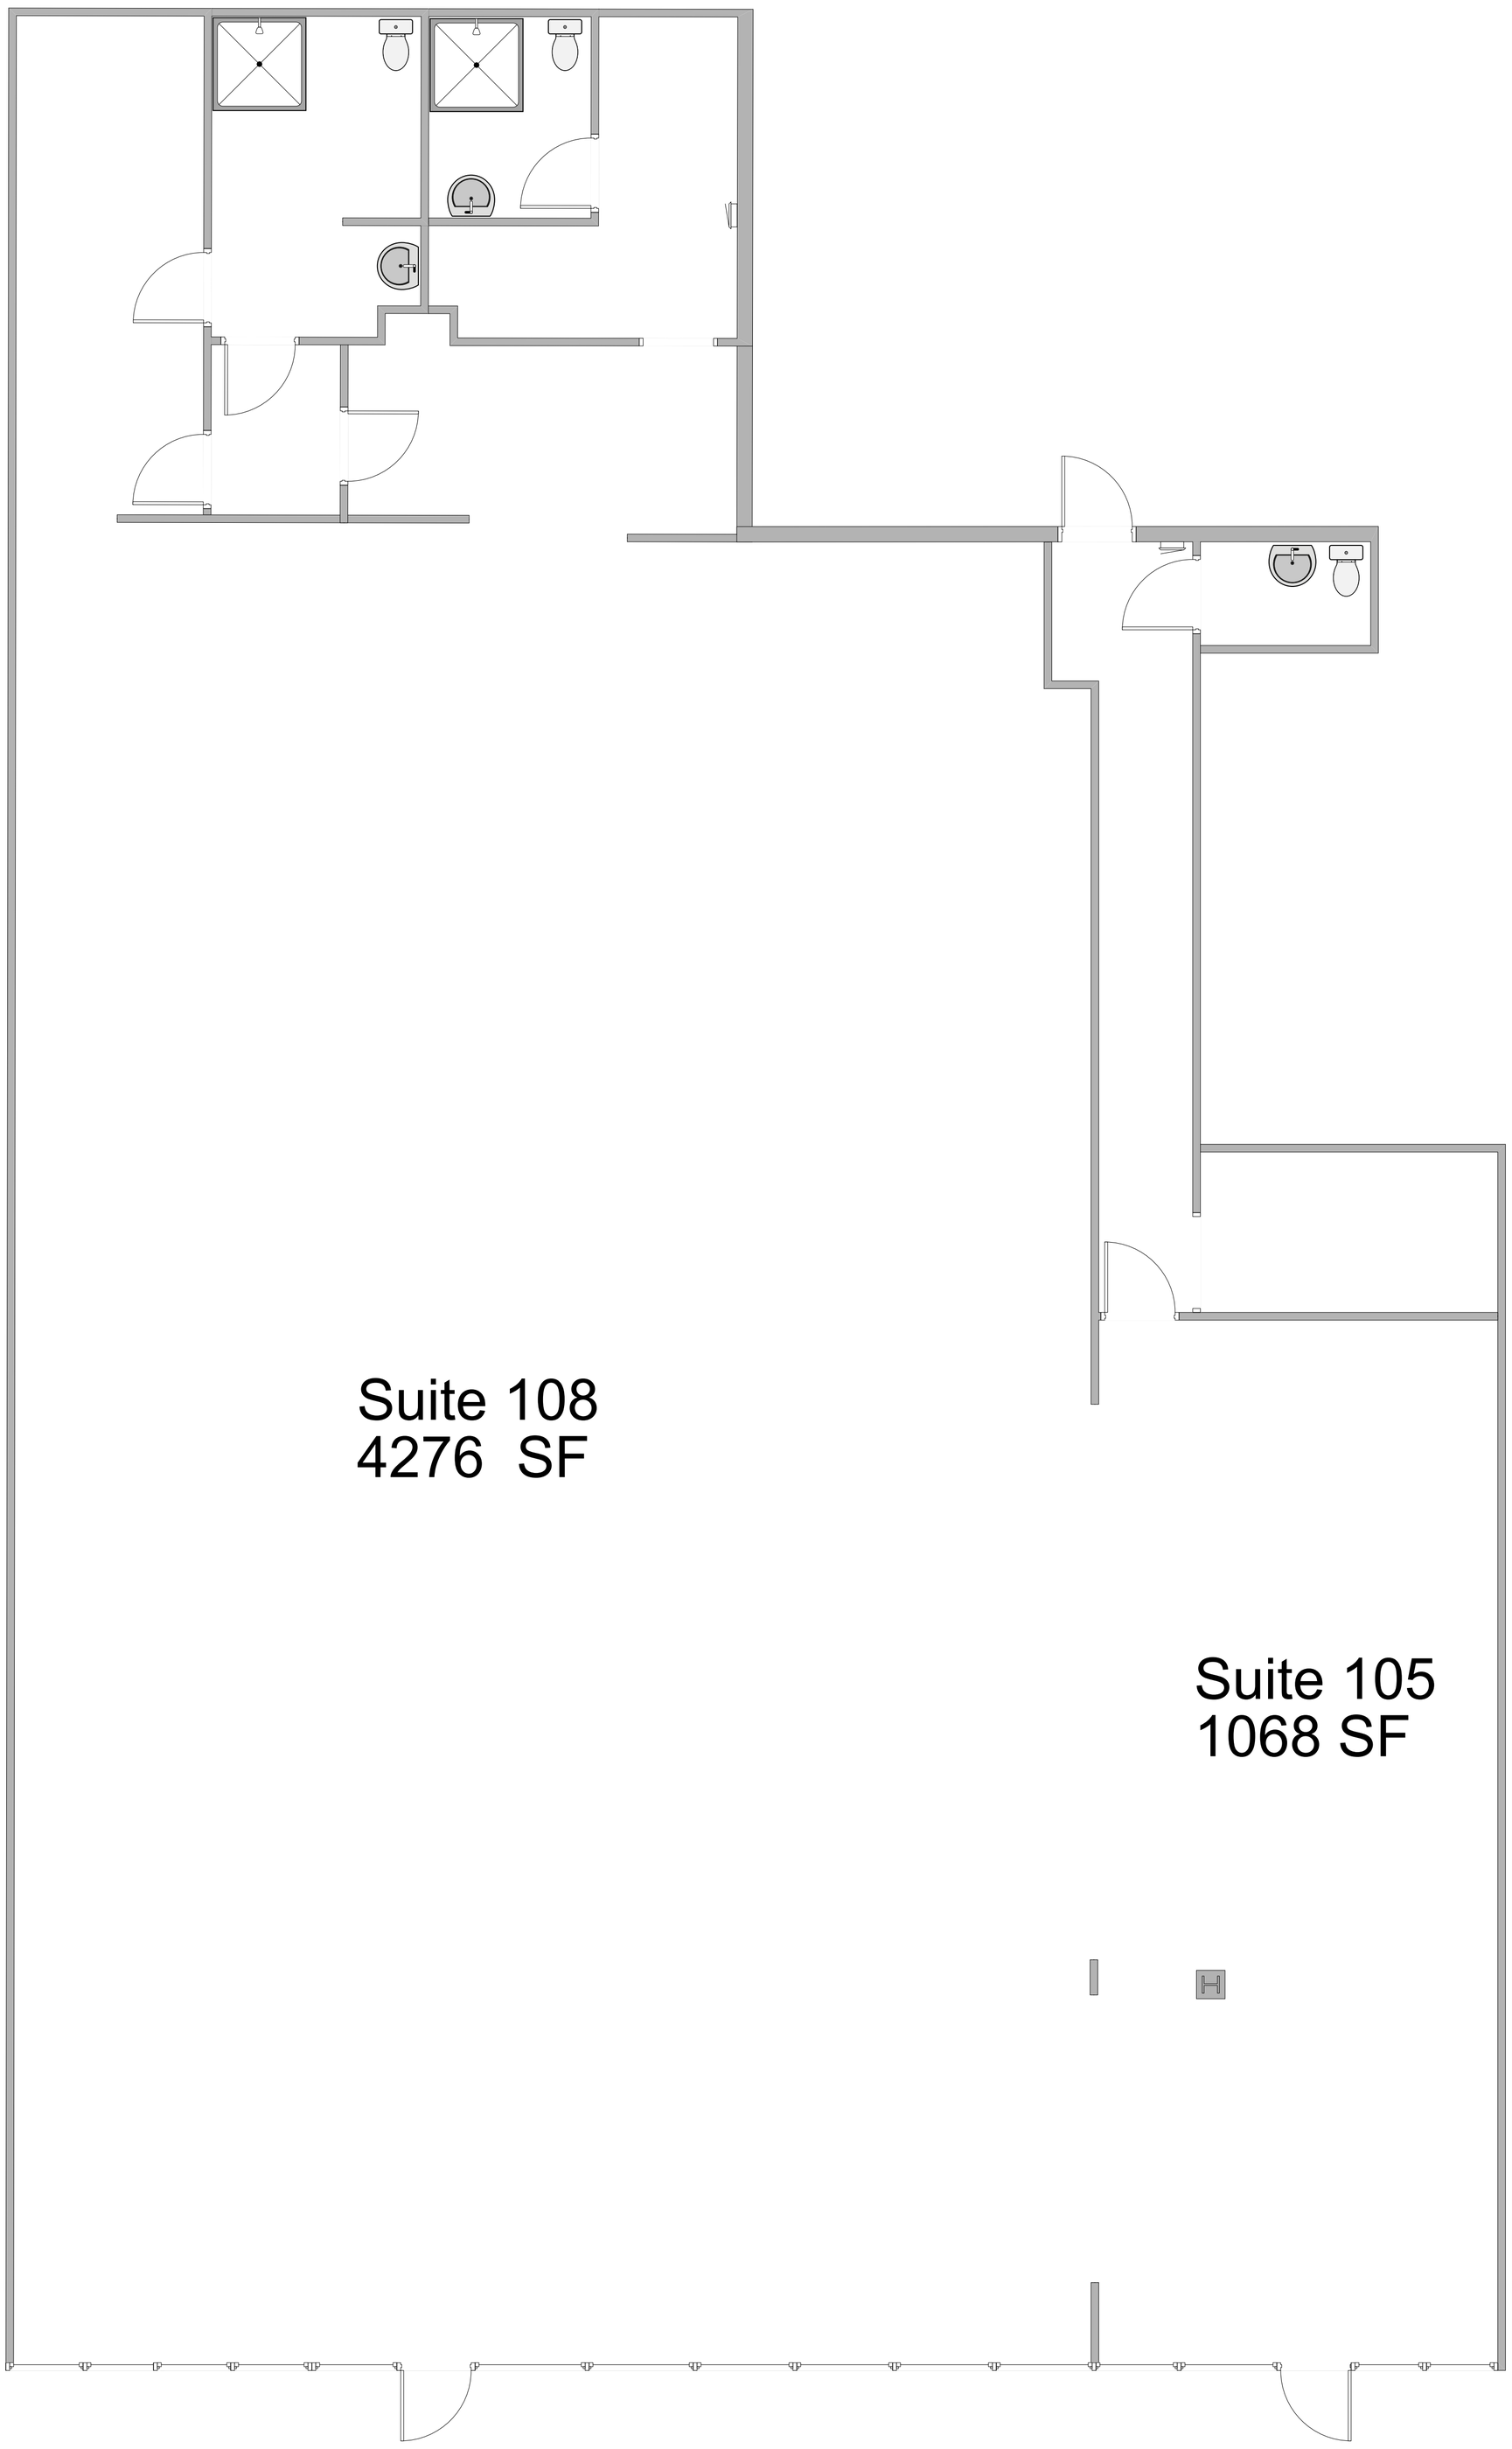

SHEET NO.:
D-100

SHEET TITLE:
PROPOSED FLOOR PLAN

PROJECT:

BUSINESS NAM

1015 CENTERVILLE RD. SUITE 105 & 108
GARLAND, TX. 75041

No.	ISSUE	DATE

DATE APR/18/2026
SCALE AS NOTED

GENMAINTX
GENERAL MAINTENANCE SOLUTIONS