© Carmina Wood Morris DPC

All rights reserved. Reuse of these documents without the expressed written permission of Carmina Wood Morris DPC is prohibited. WARNING: It is violation of article 145 sections 7209N and 7301 of the New York State education law for any person, unless acting under the direction of a registered architect, licensed engineer or land surveyor to alter this drawing. If altered such R.A., P.E. or L.L.S. shall affix his or her seal, signature, the date, the notation "altered by" and a specific description of the alteration.

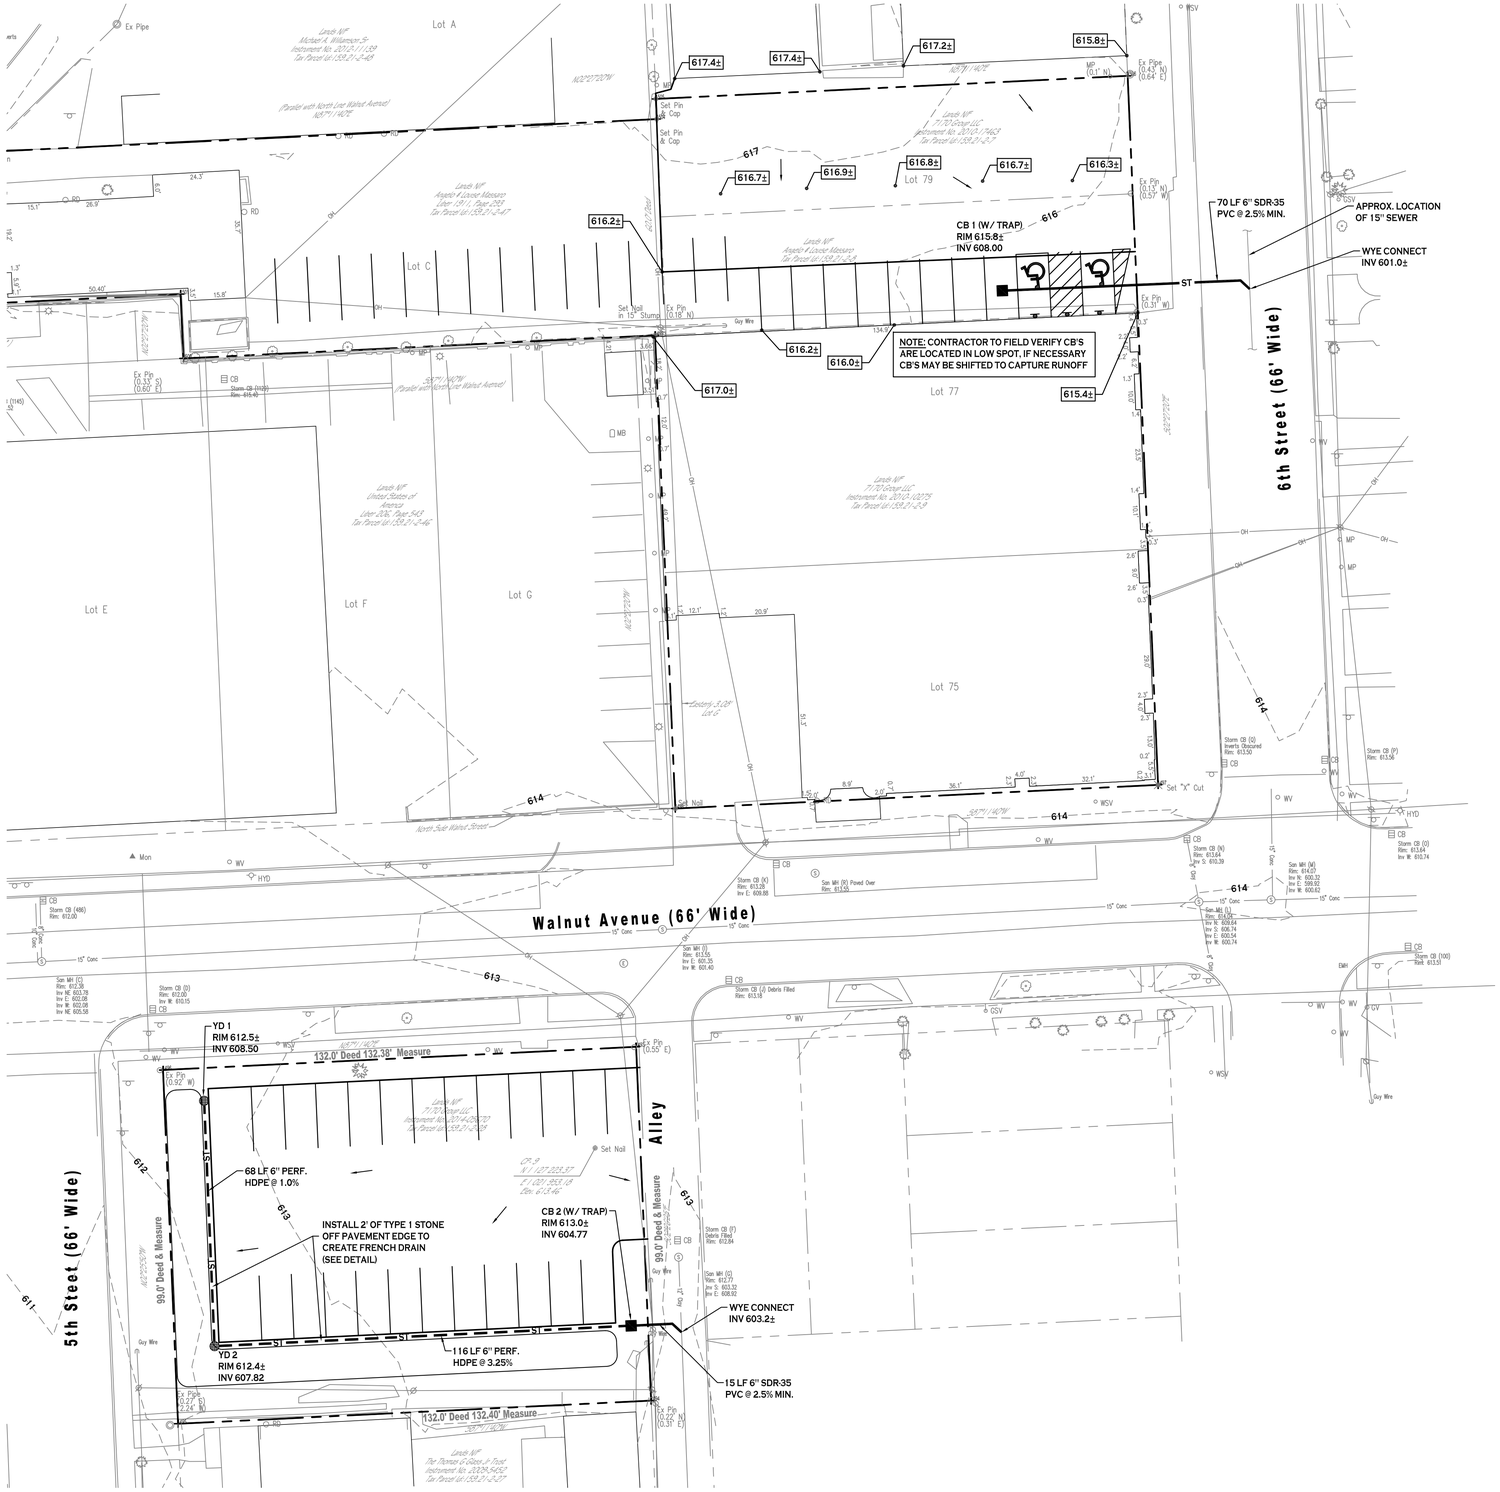


N

## STORM DRAINAGE PLAN

SCALE: 1"=20'

NOTES:

1. EXISTING TOPOGRAPHY AND ELEVATIONS SHOWN ARE PRIOR TO PARKING LOT INSTALLATION. CONTRACTOR TO FIELD VERIFY ALL TOPOGRAPHY AND ELEVATIONS.
2. CONTRACTOR TO FIELD VERIFY ALL UTILITY LOCATIONS AND INVERTS PRIOR TO CONSTRUCTION.
3. DESIGN RIM ELEVATIONS ARE APPROXIMATE. RIMS SHALL BE INSTALLED TO MEET SURROUNDING GRADE.

PROPOSED STORM DRAINAGE LEGEND

| | |
|---|---|
| PROPOSED STORM PIPE | ST |
| PROPOSED PERFORATED STORM PIPE | |
| PROPOSED CATCH BASIN | |
| PROPOSED YARD DRAIN | |
| PAVEMENT/GROUND SLOPE | |

CB: CATCH BASIN
YD: YARD DRAIN

NOTE: BOUNDARY AND TOPOGRAPHIC INFORMATION PROVIDED BY OTHERS, CARMINA WOOD MORRIS, D.P.C. ASSUMES NO RESPONSIBILITY FOR ITS ACCURACY.

20' 20 0 20 40Ft.

Carmina Wood Morris DPC
487 Main Street Suite 500
Buffalo, New York 14203
P 716.842.3165
F 716.842.0263

REVISIONS:

| No. | Description | Date |
|---|---|---|
| 1 | Topography updated | 12/18/18 |

PROJECT NAME:

New Construction
# Parking Lot
501 Walnut Avenue & 606 6th Street
Niagara Falls, New York

Date: 10/8/18
Drawn by: P. Sheedy
Scale: As Noted

DRAWING NAME:

Storm Drainage Plan

DRAWING NO.

C-200

Project no.: 18.158