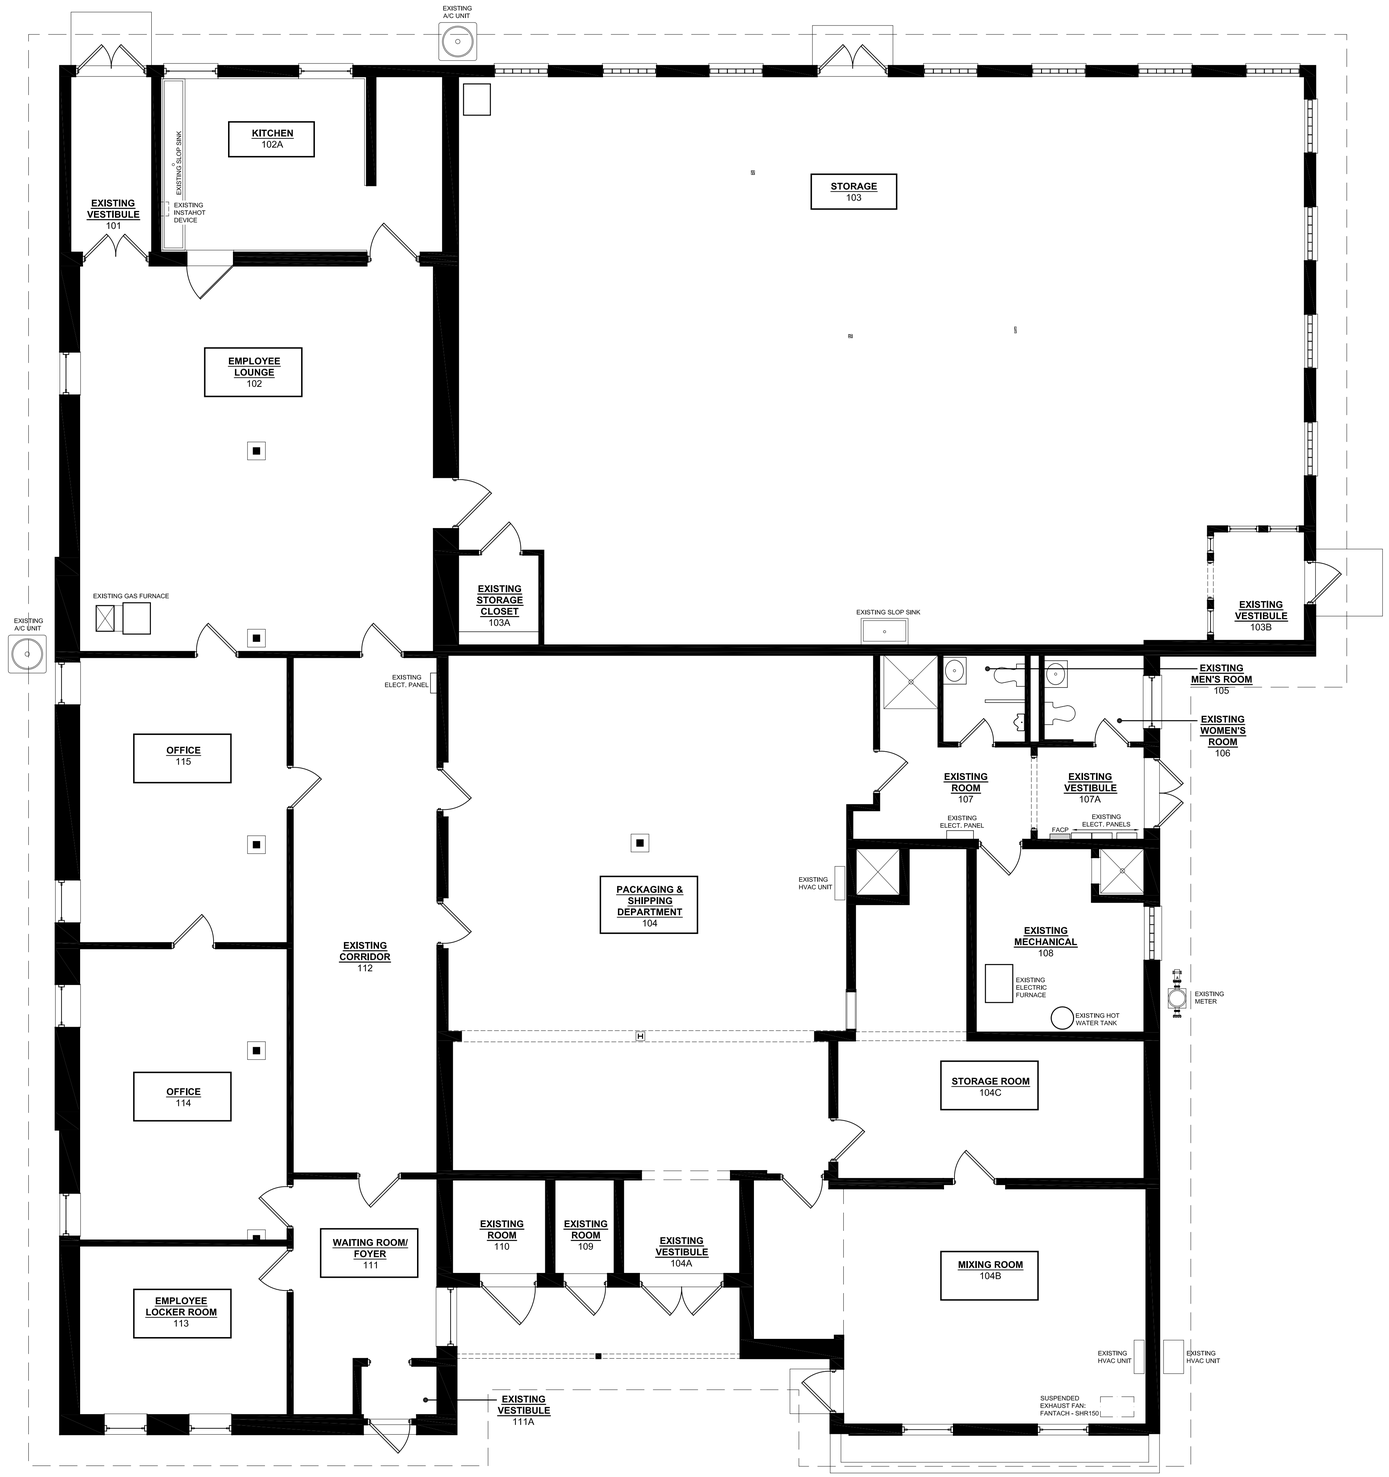

1
EX-102

PROPOSED FIRST FLOOR PLAN

SCALE: 3/16" = 1'-0"

N
NORTH

EXISTING CONDITION SURVEY

ARCHITECT:

POTTER ARCHITECTURAL PLLC
ARCHITECTURE • CONSULTING • PLANNING • DESIGN
6 Chase Road | Orchard Park | NY | 14127
cpotter@potterarchitectural.com | 716.946.2233

PROFESSIONAL SEAL:

CONSULTANT:

CLIENT:

STEVE FEDERICO

7001 TRACY COURT
LOCKPORT, N.Y. 14094

PROJECT:

EXISTING CONDITIONS DOCUMENTATION

3857 EAGLE DRIVE
CAMBRIA, N.Y. 14132

REVISIONS:

DRAWING TITLE:

PROPOSED: FIRST FLOOR PLAN

THIS IS A SINGLE SHEET OF A COHESIVE SET OF CONSTRUCTION DOCUMENTS (INCLUDING DRAWINGS AND SPECIFICATIONS). INTERPRETATION OF THE INFORMATION AS PRESENTED SHOULD BE BASED ON THE ENTIRE SET OF DOCUMENTS.

DATE: MAY 26, 2022

SHEET:

EX-102