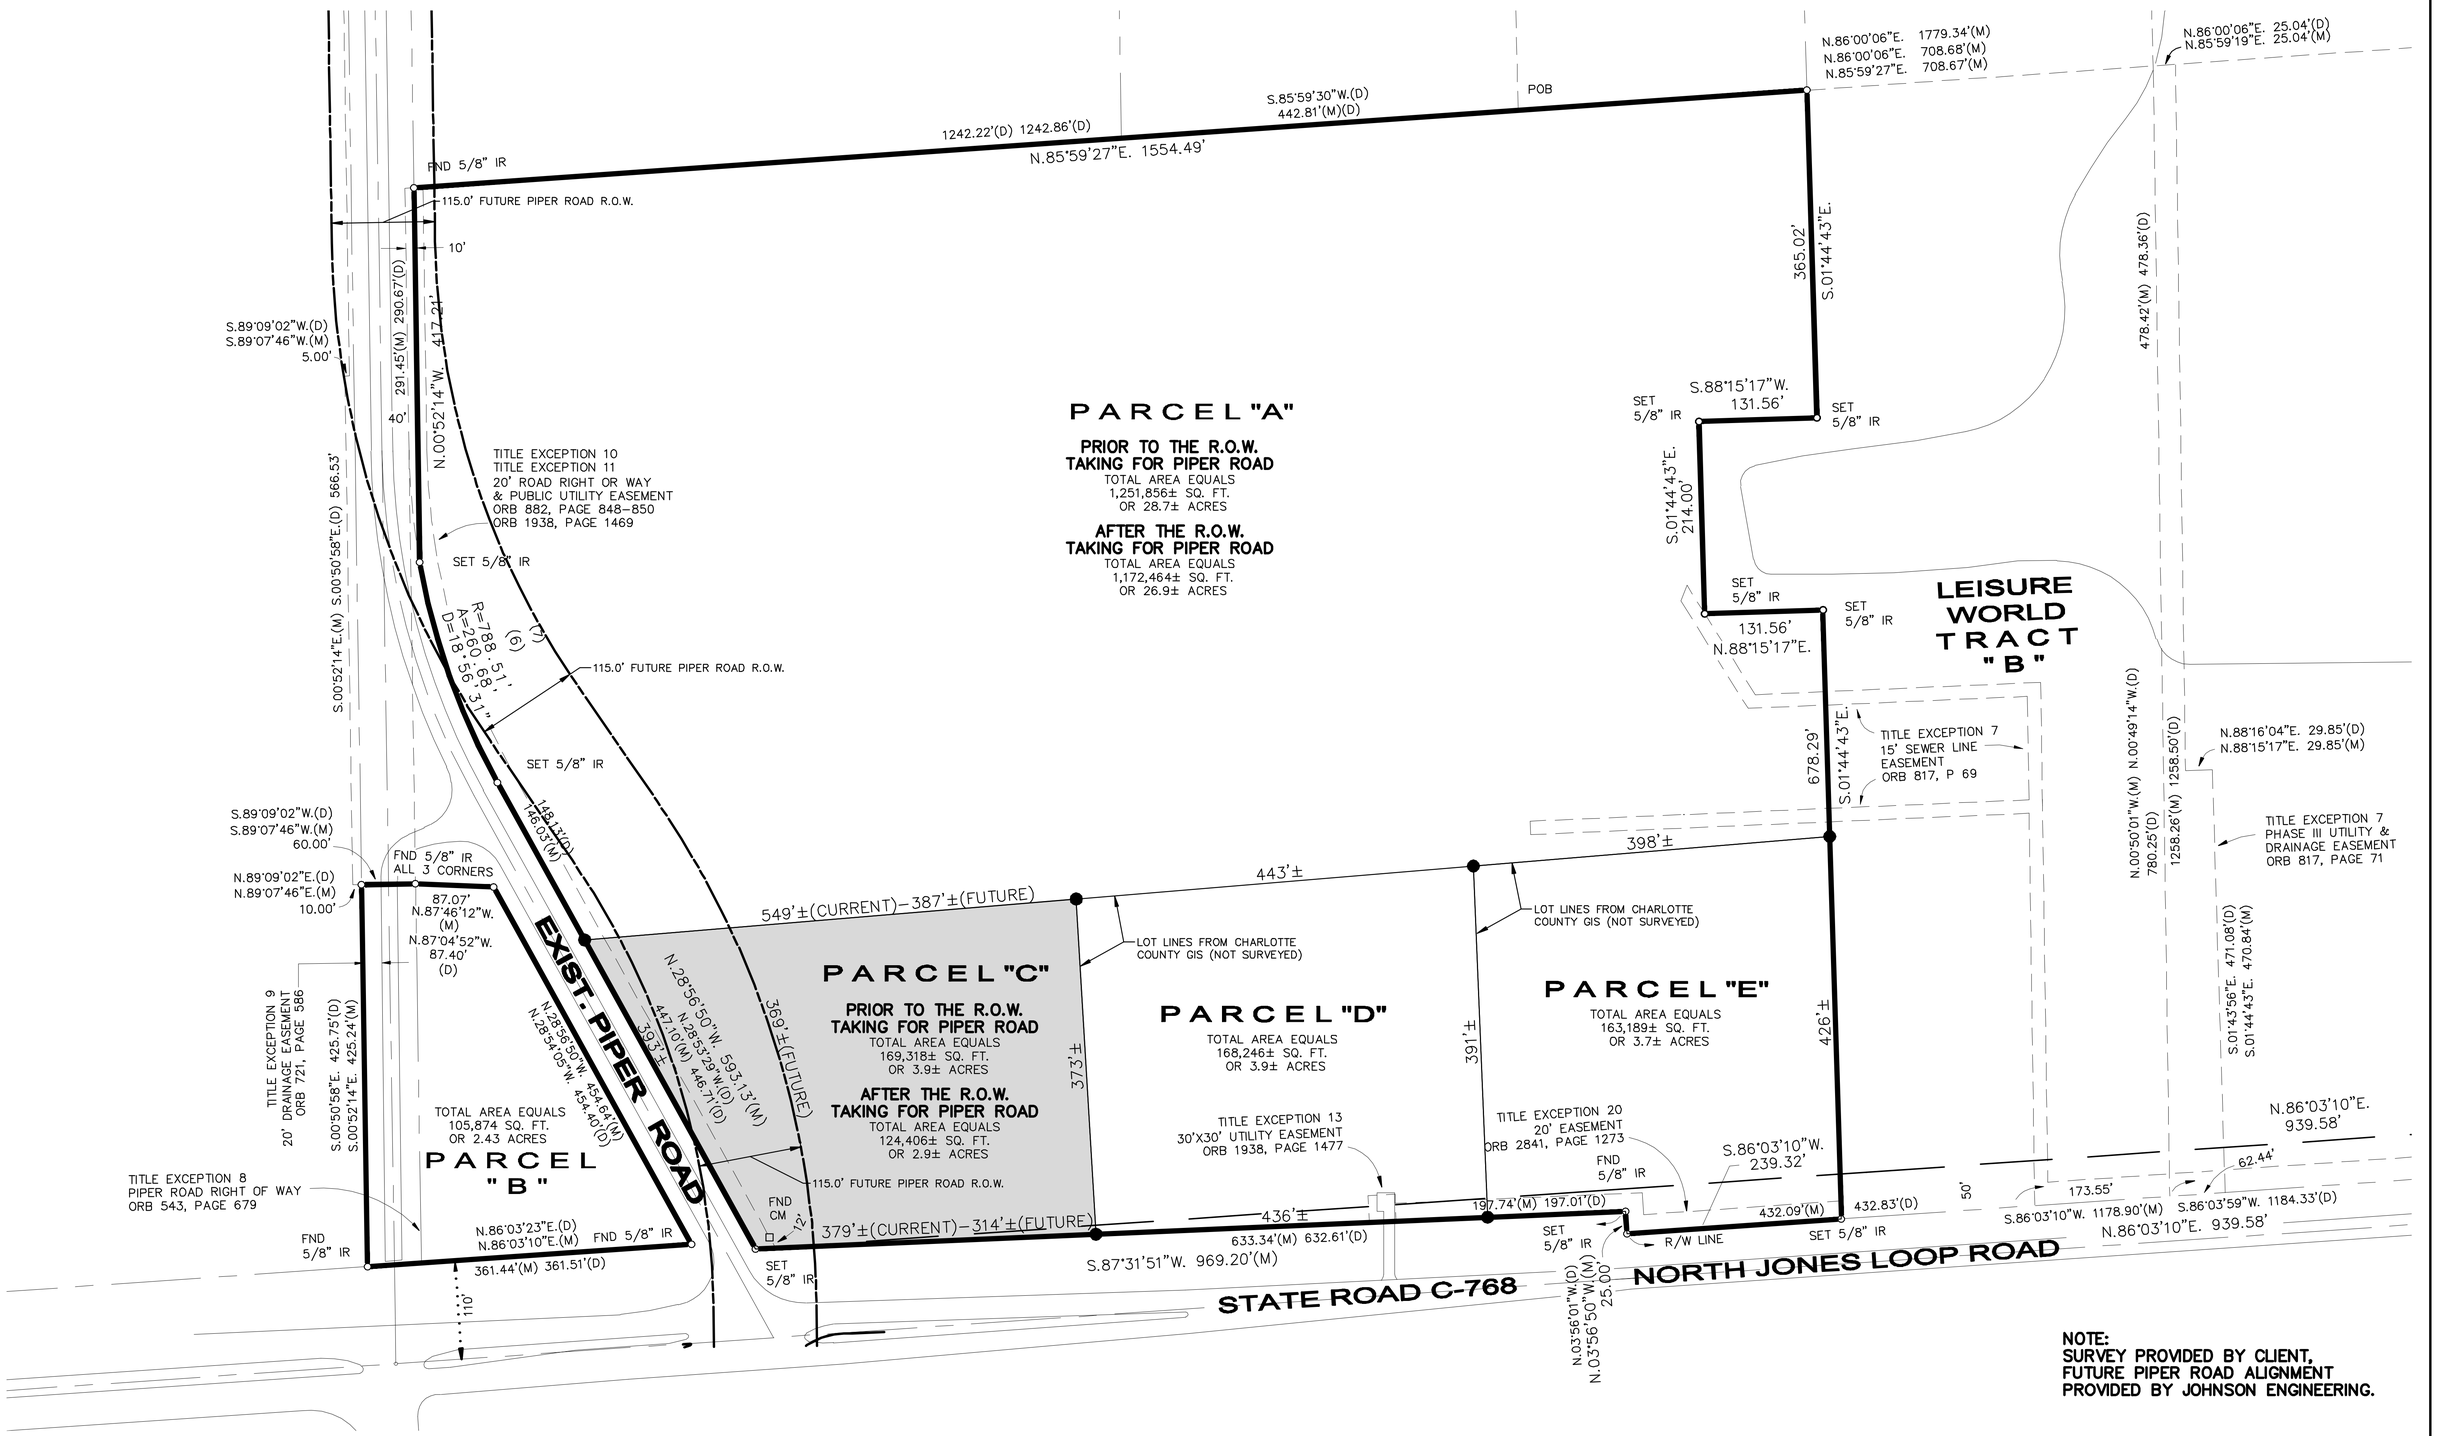

PARCEL "A"

PRIOR TO THE R.O.W. TAKING FOR PIPER ROAD
TOTAL AREA EQUALS
1,251,856± SQ. FT.
OR 28.7± ACRES

AFTER THE R.O.W. TAKING FOR PIPER ROAD
TOTAL AREA EQUALS
1,172,464± SQ. FT.
OR 26.9± ACRES

LEISURE WORLD TRACT "B"

NOTE:
SURVEY PROVIDED BY CLIENT, FUTURE PIPER ROAD ALIGNMENT PROVIDED BY JOHNSON ENGINEERING.

PREPARED FOR:

JONES LOOP INVESTORS, LLC
8437 TUTTLE AVENUE #124
SARASOTA, FLORIDA 34243
PHONE: (239) 262-3034
FAX: (941) 360-2482

NO.	DATE	REVISION DESCRIPTION	BY

Banks Engineering
Professional Engineers, Planners & Land Surveyors
CHARLOTTE ◆ FORT MYERS ◆ NAPLES ◆ SARASOTA
12653 SW COUNTY ROAD 769 – SUITE B
LAKE SUZY, FLORIDA 34269
PHONE: (941) 625-1165 FAX: (941) 625-1149
ENGINEERING LICENSE # EB 6469
SURVEY LICENSE # LB 6690

EXHIBIT

JONES LOOP PARCELS

CHARLOTTE COUNTY, FLORIDA

DATE	PROJECT	DRAWING	DESIGN	DRAWN	CHECKED	SCALE	SHEET	FILE NO. (S-T-R)
11-12-07	3211	_CL-MA-EX	RJE	RJE	TRR	1"=80'	1	

S:\Data\22xx\3211\Engineering\Exhibits\3211 Client Marketing EXHIBIT.dwg, 11/12/2007 8:14:29 AM, Ron Evans