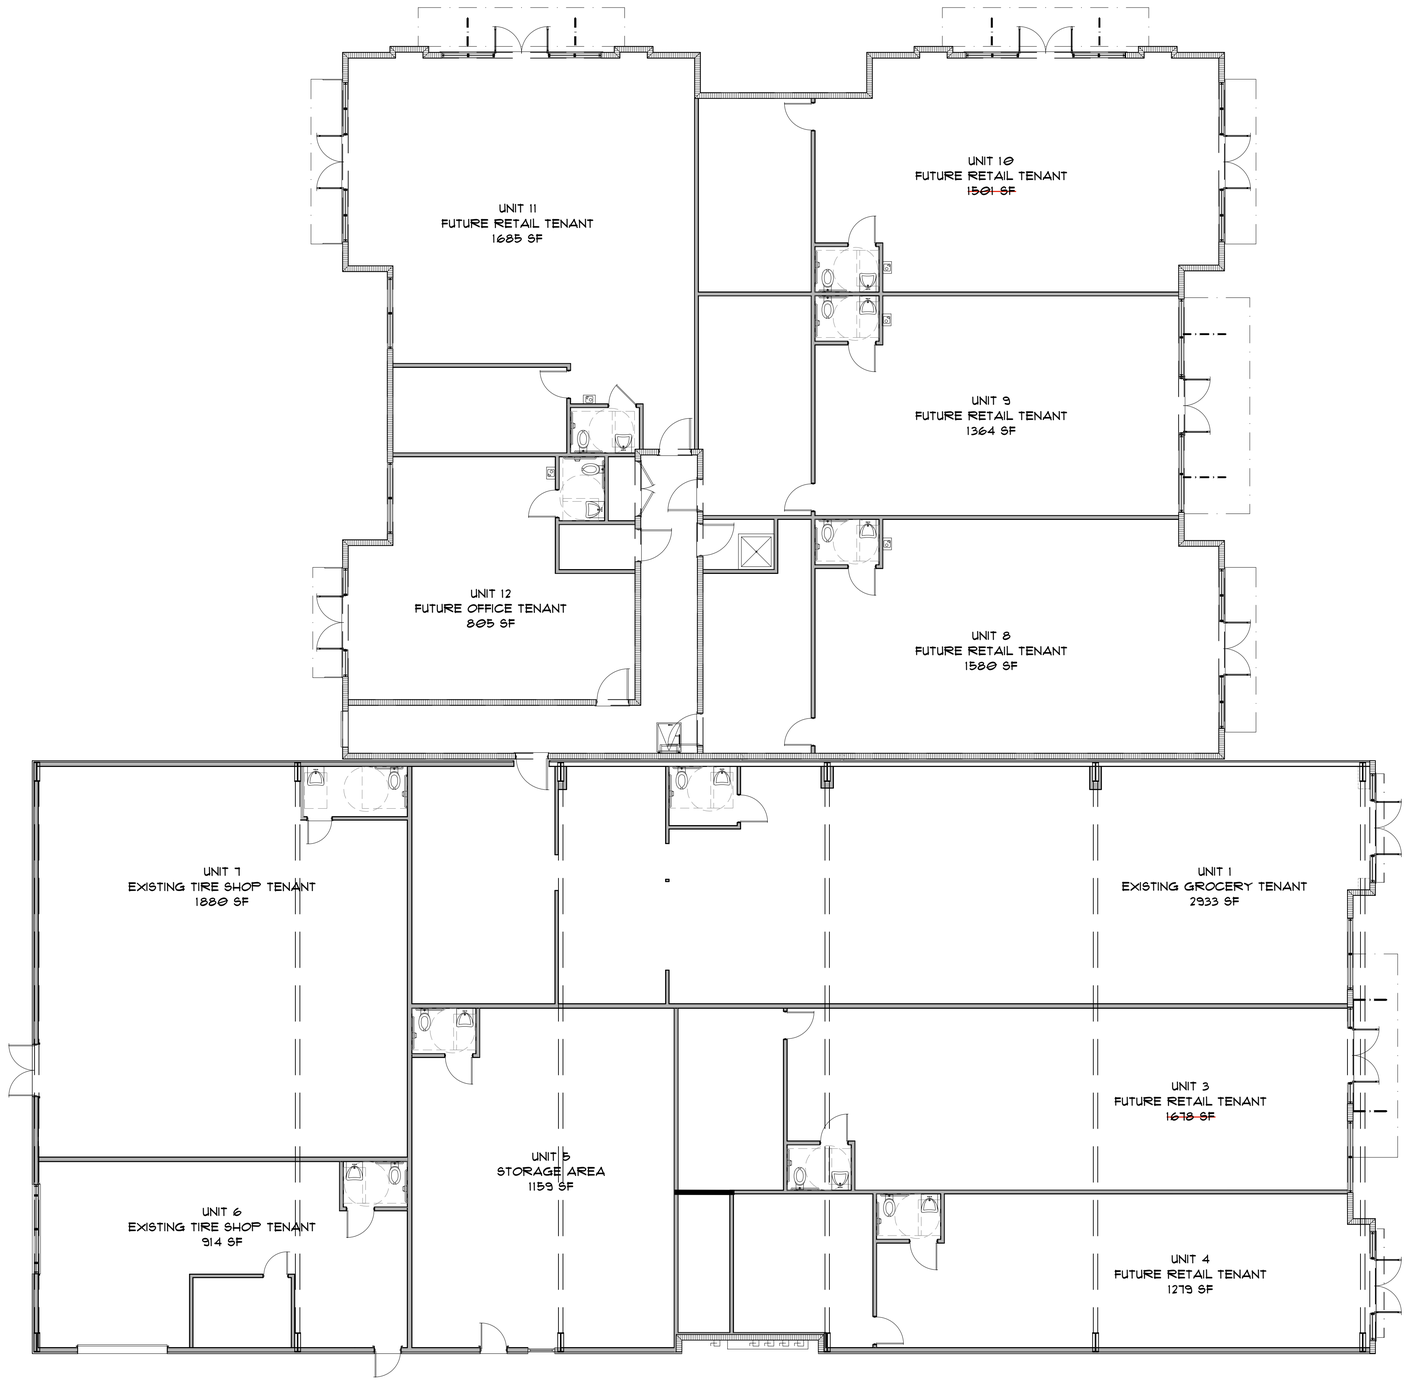

LEASABLE SQUARE FOOTAGE PLAN (1)

SCALE: 1/8" = 1'-0"

MHK
ARCHITECTURE & PLANNING

975 6TH AVENUE SOUTH
NAPLES FLORIDA 34102
PHONE: (239) 919-0786
WWW.MHKAP.COM

THE DRAWING AND DESIGN WITHIN THIS HARD COPY OR DIGITAL FILE IS THE PROPERTY AND CREATION OF MHK ARCHITECTURE & PLANNING AND SHALL NOT BE REPRODUCED IN WHOLE OR IN PART, WITHOUT THE EXPRESS WRITTEN PERMISSION OF MHK ARCHITECTURE & PLANNING. © 2020

CONSULTANT:

COMMERCIAL ADDITION & RENOVATION
FOR
CARMEN CONSTRUCTION
11222 TAMIAMI TRAIL EAST
NAPLES, FL 34113

FLORIDA SEAL
REG# AR 16971

ISSUE	DATE:
PERMIT SET	12.17.2020
BUILDING COMMENTS	05.04.2021

DRAWN BY: AT
CHECKED BY: MM

PHASE CD
PR NO 19171

A2.1