FOR SUBLEASE

OFFICE SUBLEASE OPPORTUNITY AT MAPLE TREE PLACE!

121 Connor Way, Suite F-10, Williston, VT

Beautiful private suite available immediately at Maple Tree Place! Shopping, grocery store, movie theater, cafes and restaurants available on-site. Easy parking for employees and clients in an easy-to find location. Space offers large windows on three sides, a large conference room, and a large kitchen/break room. Furniture is available as part of sublease. Call now to schedule a showing!

SIZE:
3,644 +/- SF

USE:
General Office, Medical Office

PRICE:
$25.00/SF/YR, Gross

AVAILABLE:
Immediately

PARKING:
On-site at no charge-3.5 spaces/1,000 SF

LOCATION:
121 Connor Way, Williston

Information contained herein is believed to be accurate, but is not warranted. This is not a legally binding offer to sell or lease.

VT COMMERCIAL

For more information, please contact:

YVES BRADLEY
802-363-5696
yb@vtcommercial.com

208 FLYNN AVENUE, STUDIO 2i
BURLINGTON, VT 05401
www.vtcommercial.com

VERMONT ARMY
NATIONAL GUARD

EXIT

EXIT

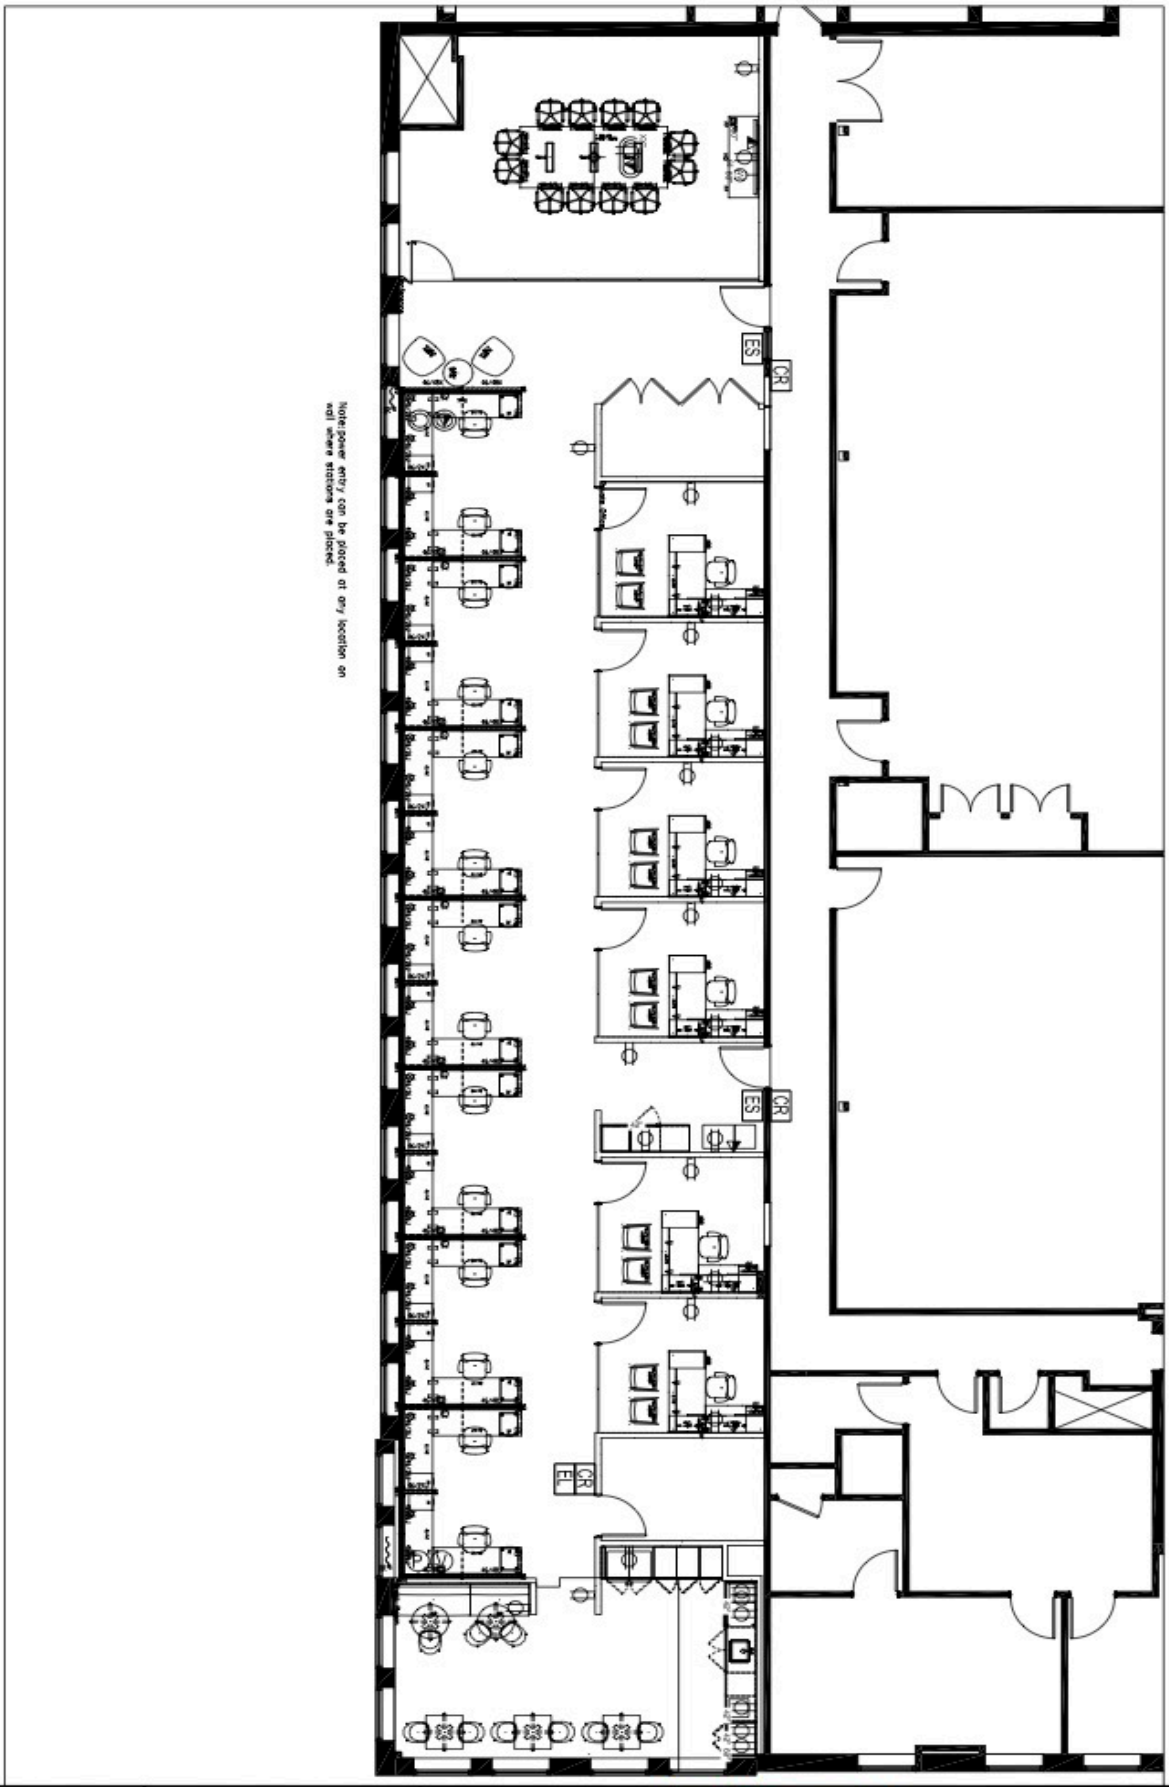

SHEET NO.			
1	DATE: May 31, 2018 SCALE: 1/4"=1'-0" ORDER NO.: 00000 DRAWN BY: NFS SOLD BY: JM CHK'D BY: APPROVED BY:	AmWINS Williston New Office 121 Connor Way Williston, VT 05495 Overall	
1OF 1			

REVISIONS

NO.	DESCRIPTION	DATE
1	TBD	MM/DD
2		
3		
4		
5		
6		
7		
8		

AlfredWilliams &Company
505 South Cedar Street
Charlotte, NC 28202
www.alfredwilliams.com

Raleigh : 919.832.9570
Durham : 919.493.6508
Charlotte : 704.338.9373
Greensboro : 336.665.0660
Greenville, SC : 864.241.0564
Charleston, SC : 843.654.4106
Columbia, SC : 803.767.4220
Nashville, TN : 615.244.0081

VT COMMERCIAL