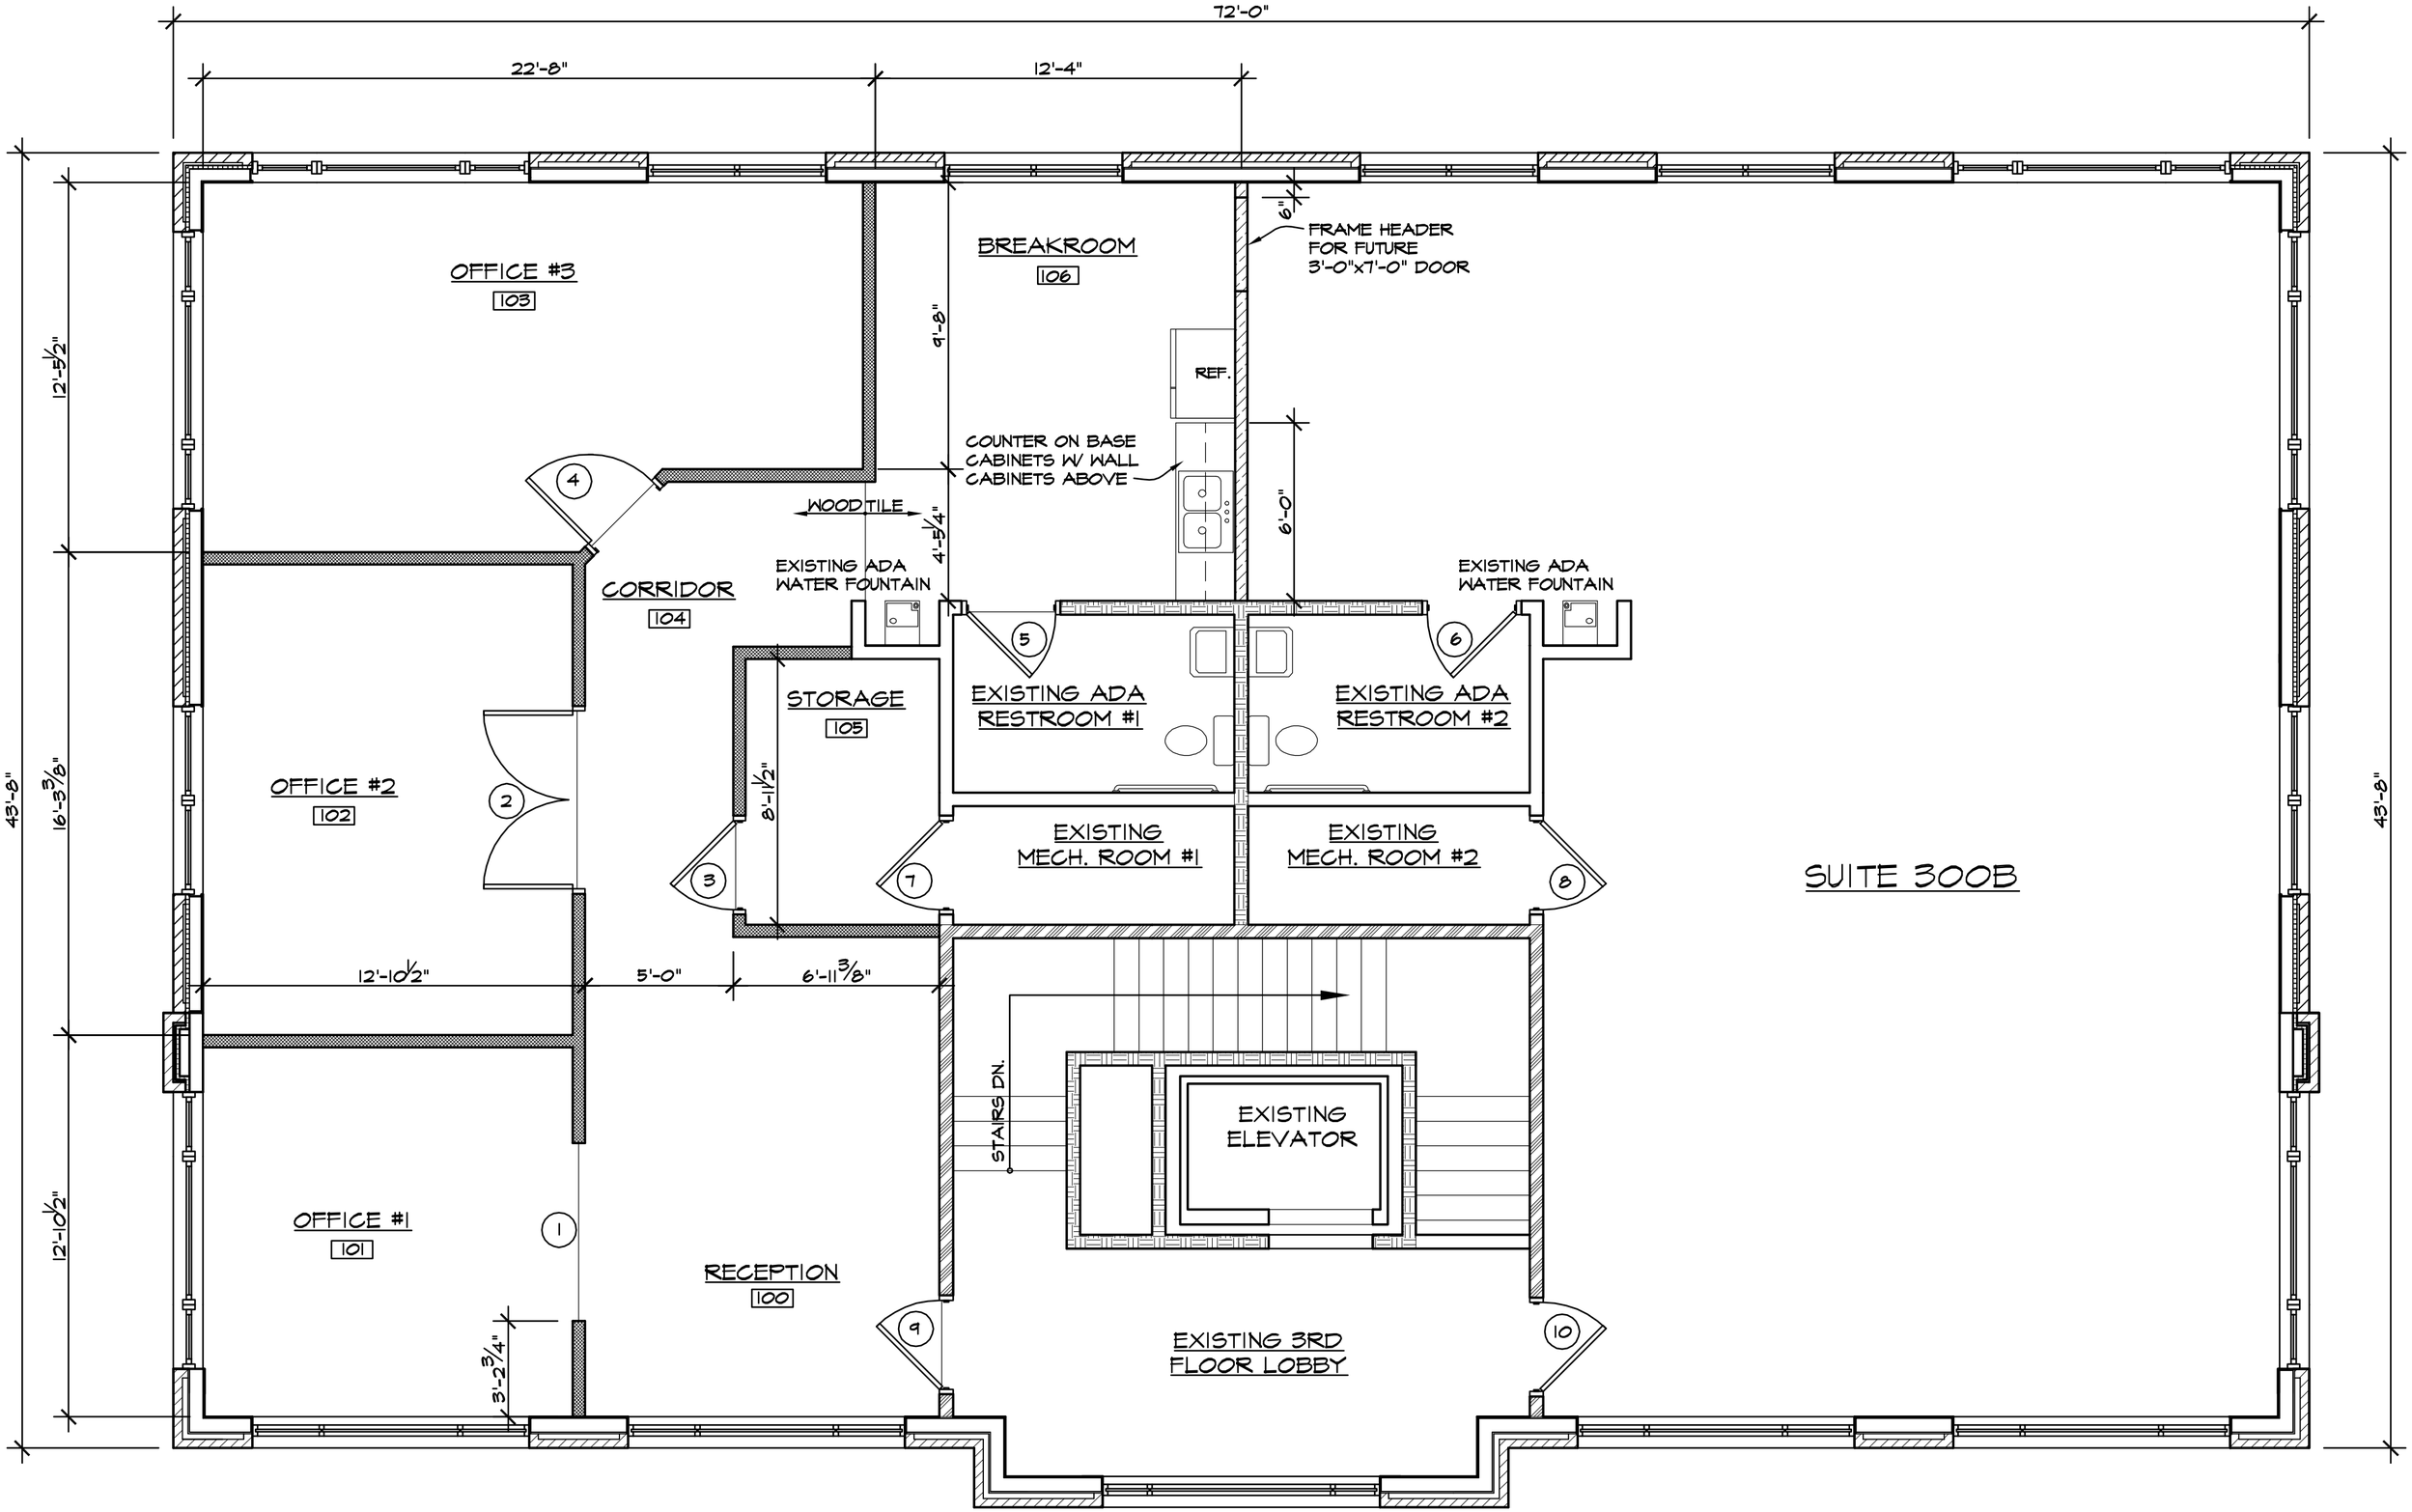
72'-0"
22'-8"
12'-4"
43'-8"
12'-5½"
16'-3⅜"
12'-10½"
OFFICE #3
103
BREAKROOM
106
6"
FRAME HEADER
FOR FUTURE
3'-0"x7'-0" DOOR
9'-8"
REF.
COUNTER ON BASE
CABINETS W/ WALL
CABINETS ABOVE
6'-0"
4
WOODTILE
4'-5¼"
EXISTING ADA
WATER FOUNTAIN
EXISTING ADA
WATER FOUNTAIN
CORRIDOR
104
5
6
STORAGE
105
EXISTING ADA
RESTROOM #1
EXISTING ADA
RESTROOM #2
OFFICE #2
102
2
8'-1½"
3
7
8
EXISTING
MECH. ROOM #1
EXISTING
MECH. ROOM #2
SUITE 300B
12'-10½"
5'-0"
6'-11⅜"
STAIRS DN.
EXISTING
ELEVATOR
OFFICE #1
101
1
RECEPTION
100
9
10
EXISTING 3RD
FLOOR LOBBY
3'-2¾"