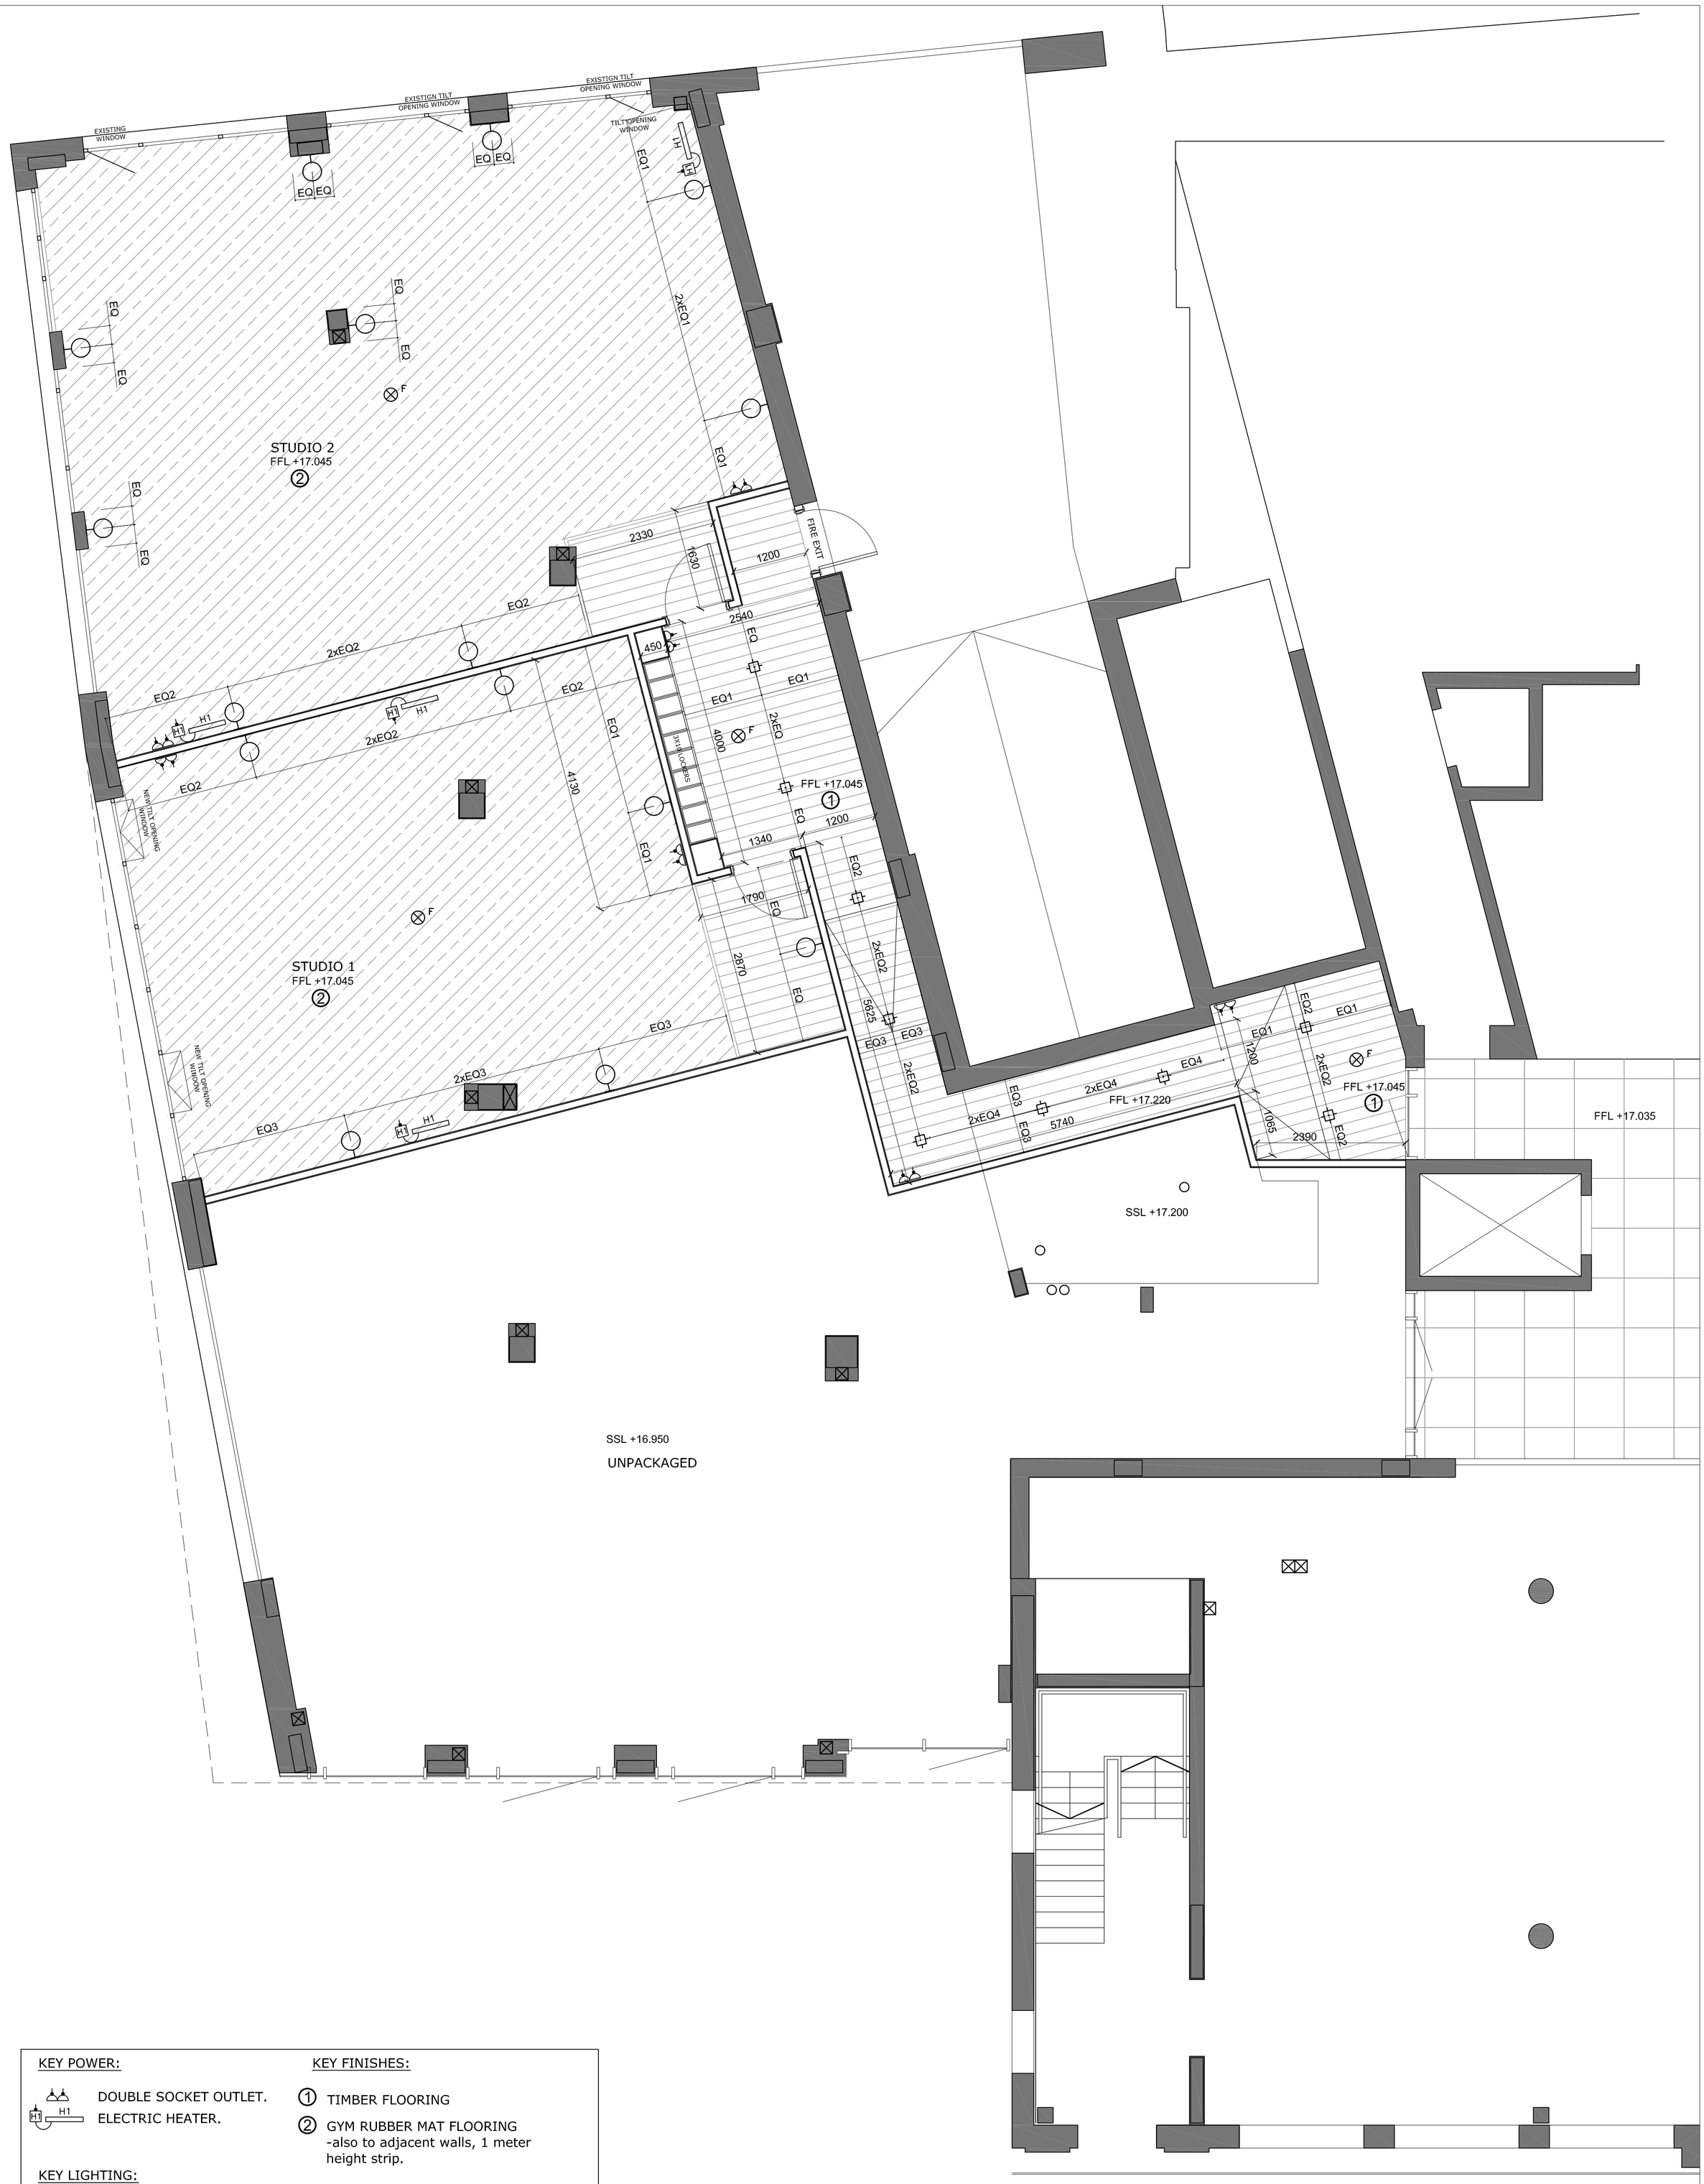

KEY POWER:

H1 DOUBLE SOCKET OUTLET.
ELECTRIC HEATER.

KEY LIGHTING:

WALL MOUNTED LIGHT FITTING.

SQUARE DOWNLIGHT FITTING.

F HEAT/SMOKE DETECTOR.

KEY FINISHES:

1 TIMBER FLOORING

2 GYM RUBBER MAT FLOORING
-also to adjacent walls, 1 meter height strip.

©**Lynas** Architecture Ltd (uk)2009
Do not reproduce without permission of the owner
This drawing has been produced for Union Developments and is not intended for use by any other person or for any other purpose.
Do not scale from this drawing.

Preliminary

info@lynasarchitecture.com
www.lynasarchitecture.com
Ninth Floor, Hill House, Highgate Hill, London, N19 5NA

Arthaus Fitness Studios

Union Developments

General Arrangement Plan

12_05_31/ 1/50@A1, 1/100@A3

(10)100

lynasarchitecture

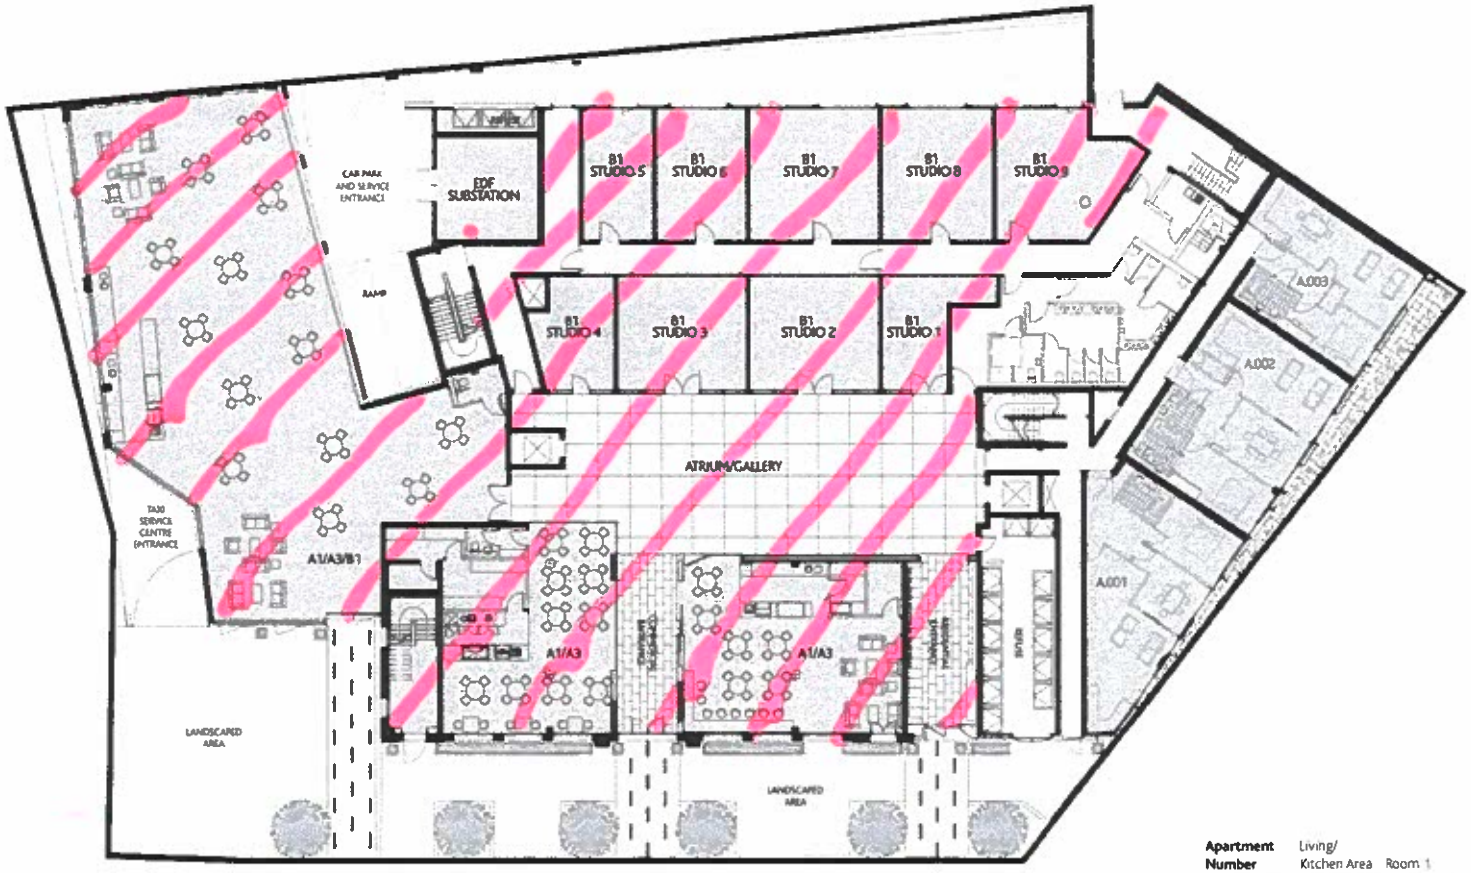

N

GROUND FLOOR
SITE PLAN

Apartment Number	Living/ Kitchen Area	Room 1	Room 2	Room 3	Total: sq m	sq ft	Specification
001	14.1' x 13.5' 5.9' x 8.9' 9.2' x 9.5'	9.5' x 13.5'	-	-	64	689	Urban
002	11.5' x 17.4' 9.2' x 6.6'	8.5' x 16.1'	9.5' x 13.1'	-	69	743	Urban
003	9.2' x 21.3' 9.2' x 8.2'	8.9' x 15.4'	-	-	52	560	Urban

Above room dimensions are in feet