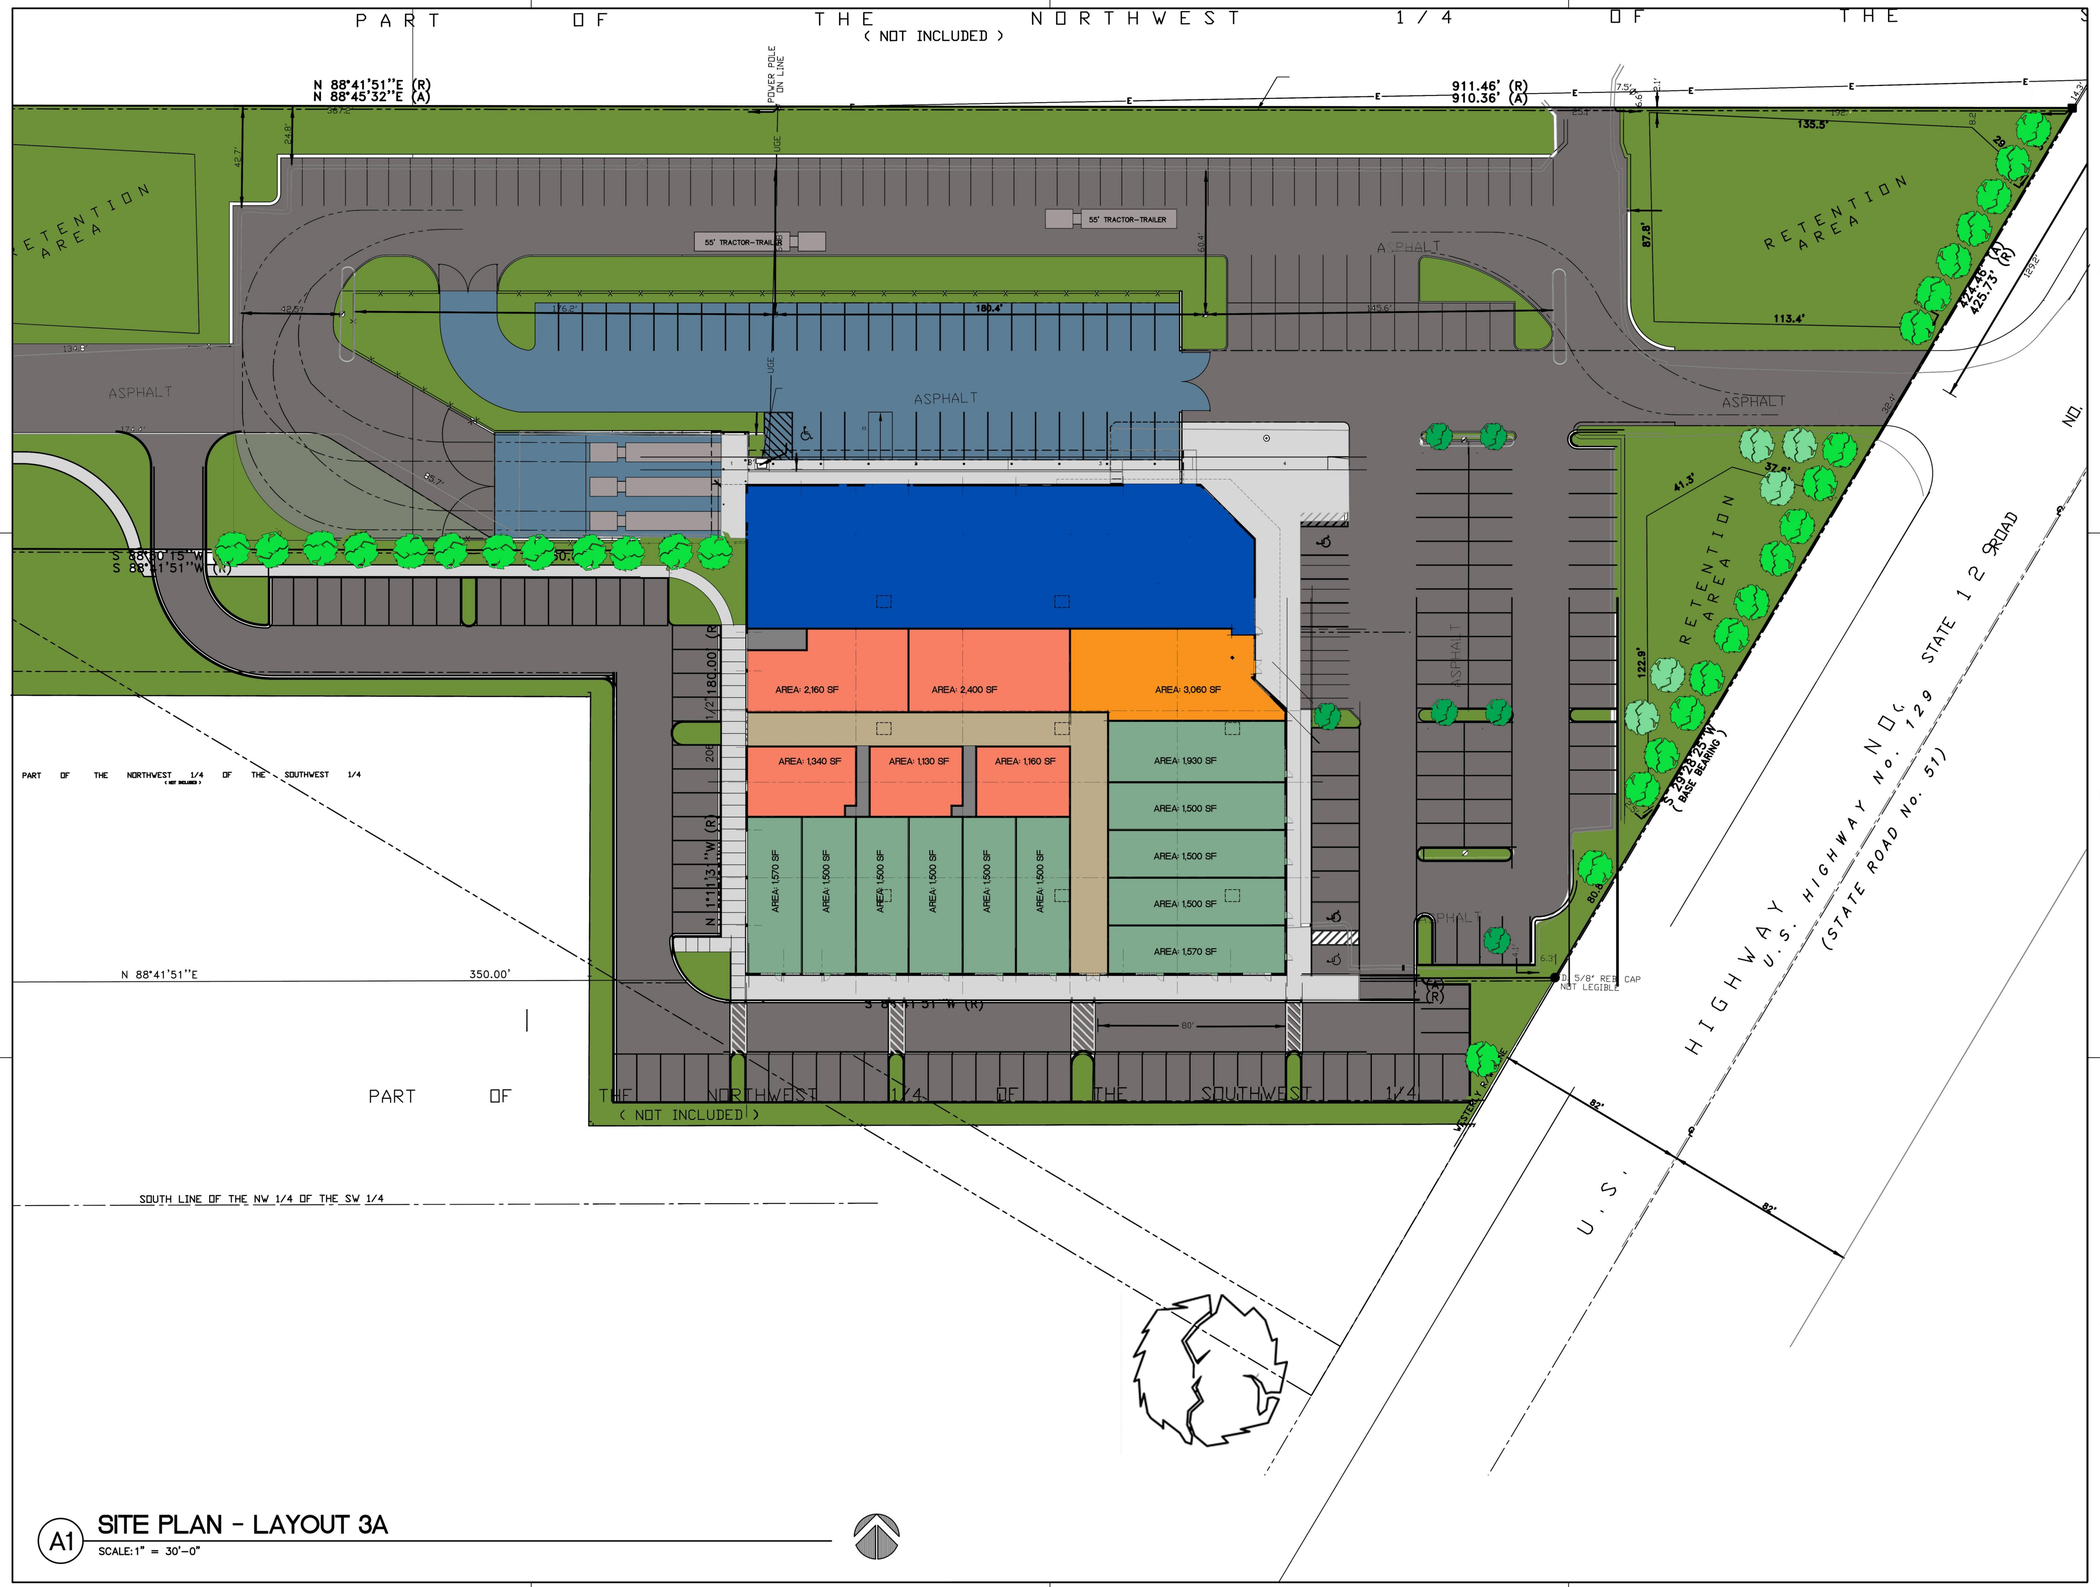

A1 SITE PLAN - LAYOUT 3A

SCALE: 1" = 30'-0"

AKEL ☐ LOGAN ☐ SHAFER
ARCHITECTS AND PLANNERS

704 Rosselle Street / Jacksonville, Florida 32204
Telephone (904) 356-2654 / Fax (904) 356-4010
AAC002135

CONSULTANTS

PROJECT

RENOVATION of
BERMAN BUILDING

OHIO AVENUE NORTH
LIVE OAK, FLORIDA 32064-9998

FOR

DANA J. BERMAN

MARK	DATE	DESCRIPTION

ISSUE:	MAY 14, 2019
PROJECT NO:	1906
CAD DWG FILE:	
DRAWN BY:	ALS
CHECKED BY:	MSB

SHEET TITLE

SHEET NUMBER

SP101