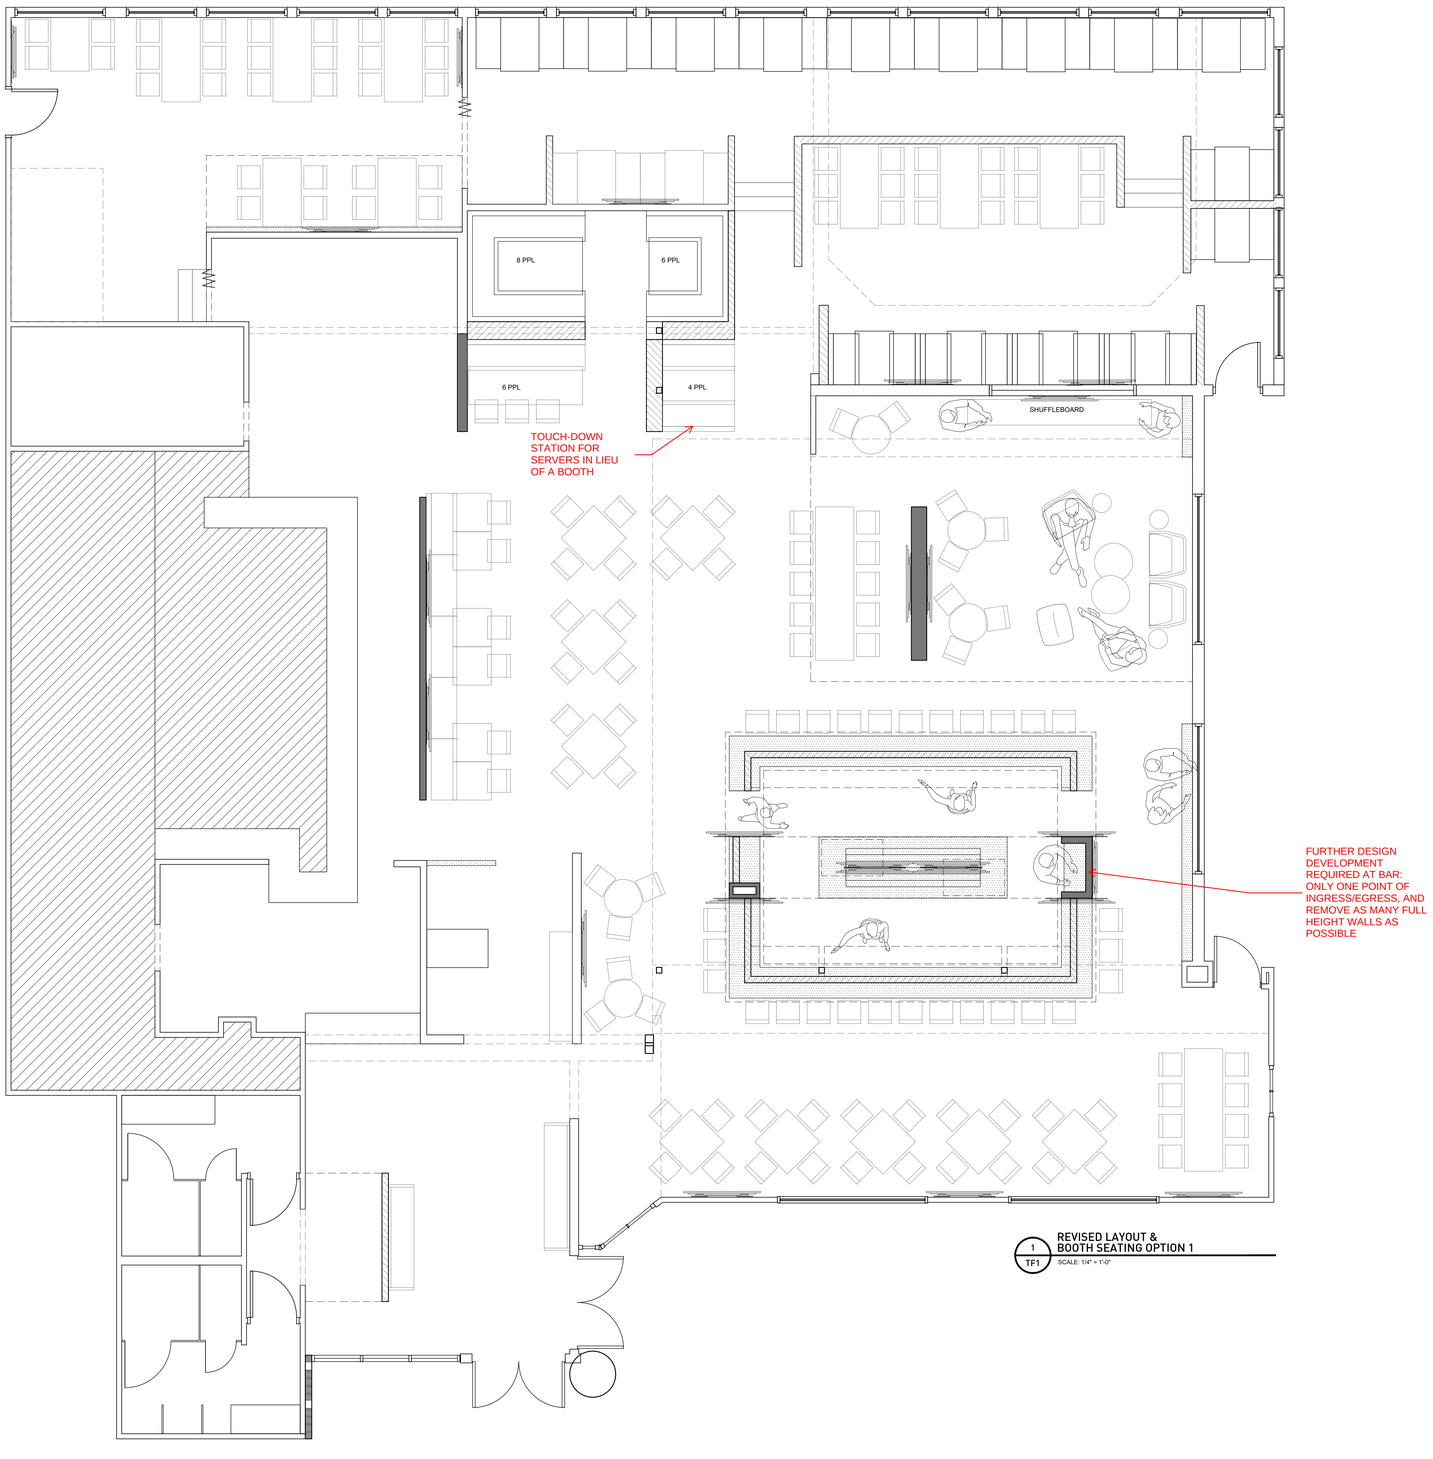

1 / TF1 REVISED LAYOUT & BOOTH SEATING OPTION 1
SCALE: 1/4" = 1'-0"

D2 GROUPS

2540 RENAISSANCE BLVD
KING OF PRUSSIA, PA 19406
610.238.0330
d2groups.com

The general contractor (GC) is responsible to verify all dimensions on plan and confirm such dimensions against actual site conditions. The GC shall coordinate all work on these documents with the related trades and is to notify D2 Groups, LLC if there are conflicts with the associated trades. The GC is not to proceed with any work in the event there is a conflict without direction from D2 Groups, LLC. It is the GC's responsibility to verify all dimensions contained within these documents against existing field conditions prior to commencement of work or ordering of any materials.

ARCHITECTURAL SEAL

LICENSE #

KEY PLAN

GENERAL NOTES

LD
DRAWN BY

LD
CHECKED BY

REV	DATE	ISSUED FOR	BY
3	11.06.2020	CLIENT REVIEW	LD

PROJECT NAME

CHARCOAL PIT

PRICES CORNER

714 GREENBANK ROAD
WILMINGTON, DE 19808

19-403
PROJECT #

1/4" = 1'-0"
DRAWING SCALE

REVISED TEST FIT

TF1

© 2020 D2 GROUPS, LLC ALL RIGHTS RESERVED