GENERAL NOTES

SCOPE OF PROJECT:

THE PROJECT CONSISTS OF INSTALLING A NEW DEMISING WALL TO CREATE SEVERAL WHAREHOUSE SPACES. TENANTS WILL FINISH OUT THEIR SPACE AS NEEDED.

SITE PLAN

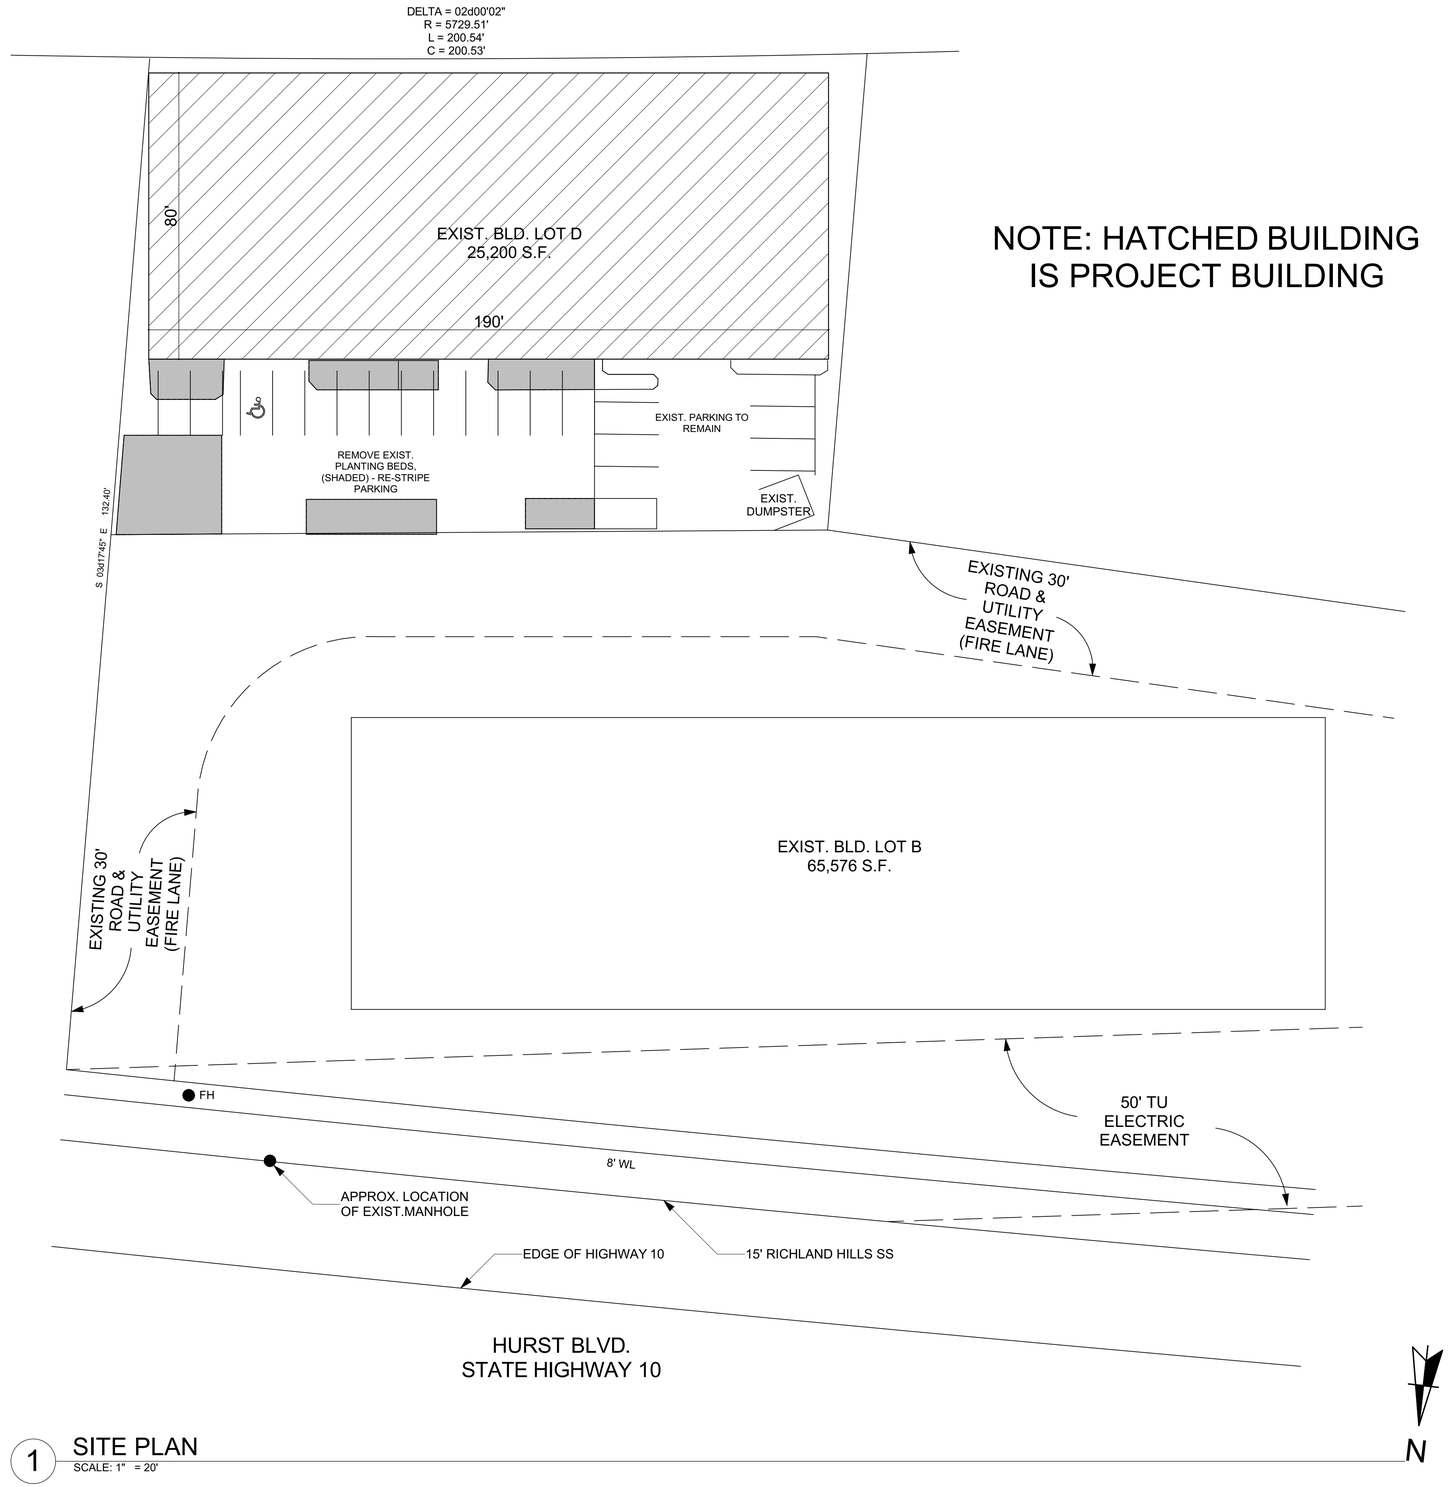

NOTE: HATCHED BUILDING IS PROJECT BUILDING

1 SITE PLAN
SCALE: 1" = 20'

R. E. KINDRED & ASSOCIATES ARCHITECT

5851 Legacy Circle #600
Plano, Texas 75024

Phone: 214-235-2646
e-mail: roy@rekarchitect.com

Status	Comment

REGISTERED ARCHITECT ROY EUGENE KINDRED STATE OF TEXAS

10/10/2024

PAL PROPERTY INVESTMENTS, LLC
1261 West Hurst Blvd., Hurst, Texas 76053

REVISIONS	DATE

Date:	
Scale:	AS NOTED
Drawn:	
Job:	
Sheet	

A-301

Plotted On: 10/10/2021

I:\Ancelary stuff on desktop\FROM MAIN COMPUTER\HURST BUILDING\1261 West Hurst (2).pln