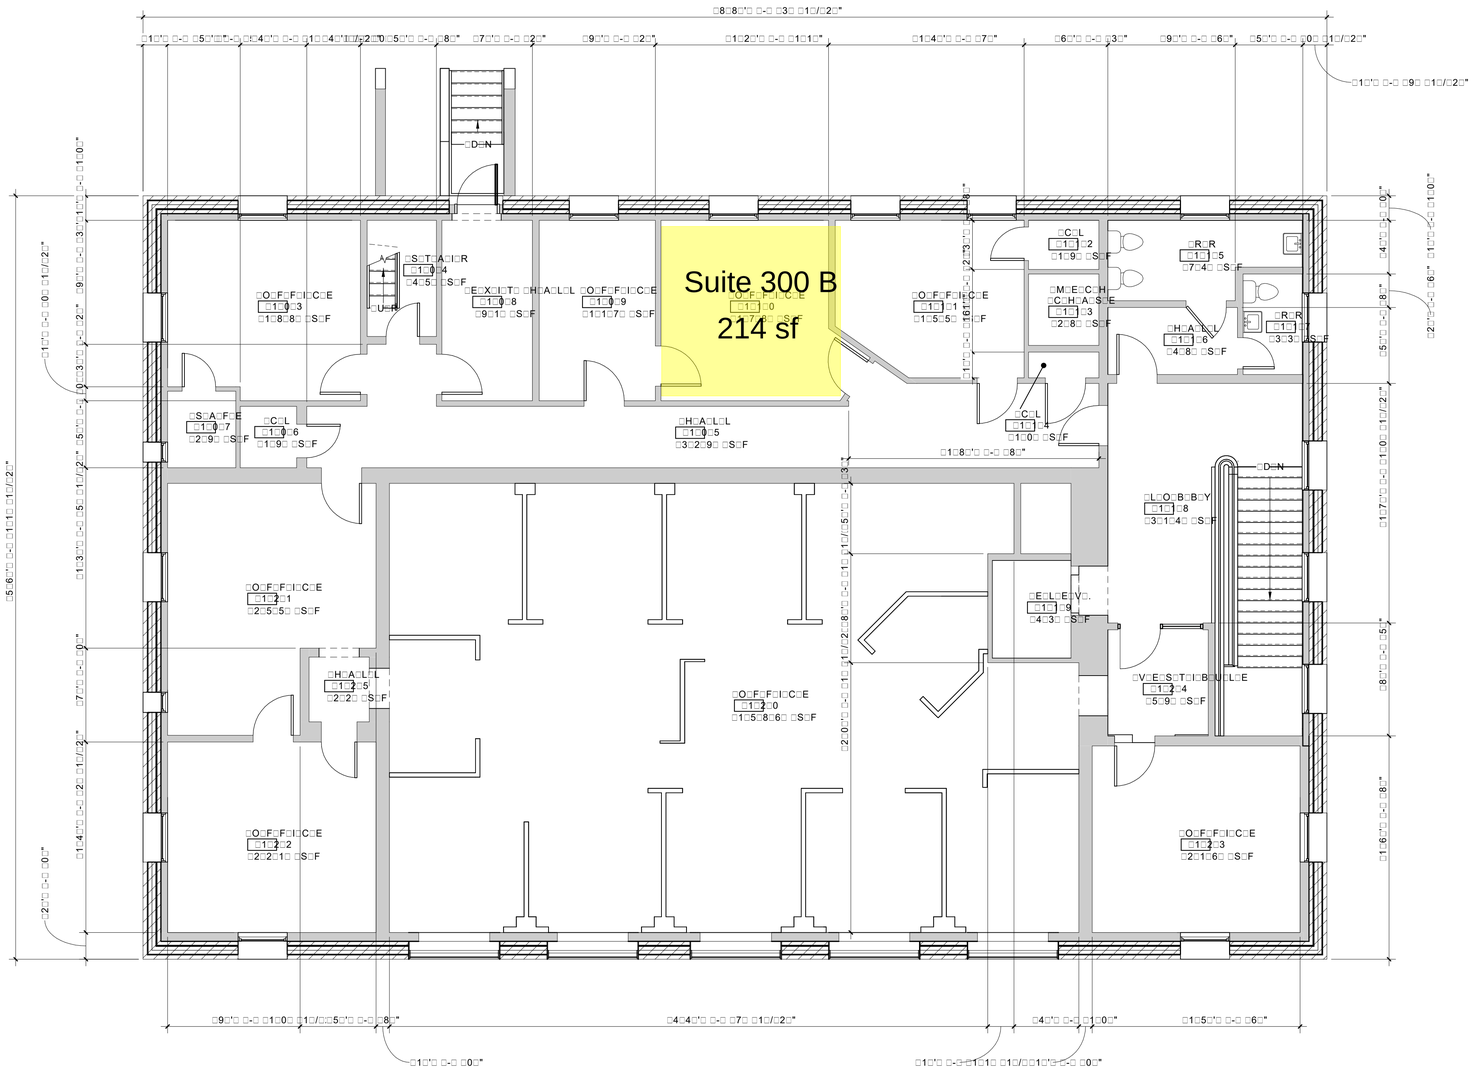

KEYNOTES

1 EXISTING PLAN - 3RD FLOOR

N

PROJECT

OWNER

ARCHITECT

ARETE DESIGN GROUP

NOT FOR CONSTRUCTION

REVISIONS

PROJECT NUMBER

DATE:

ISSUE:

A1