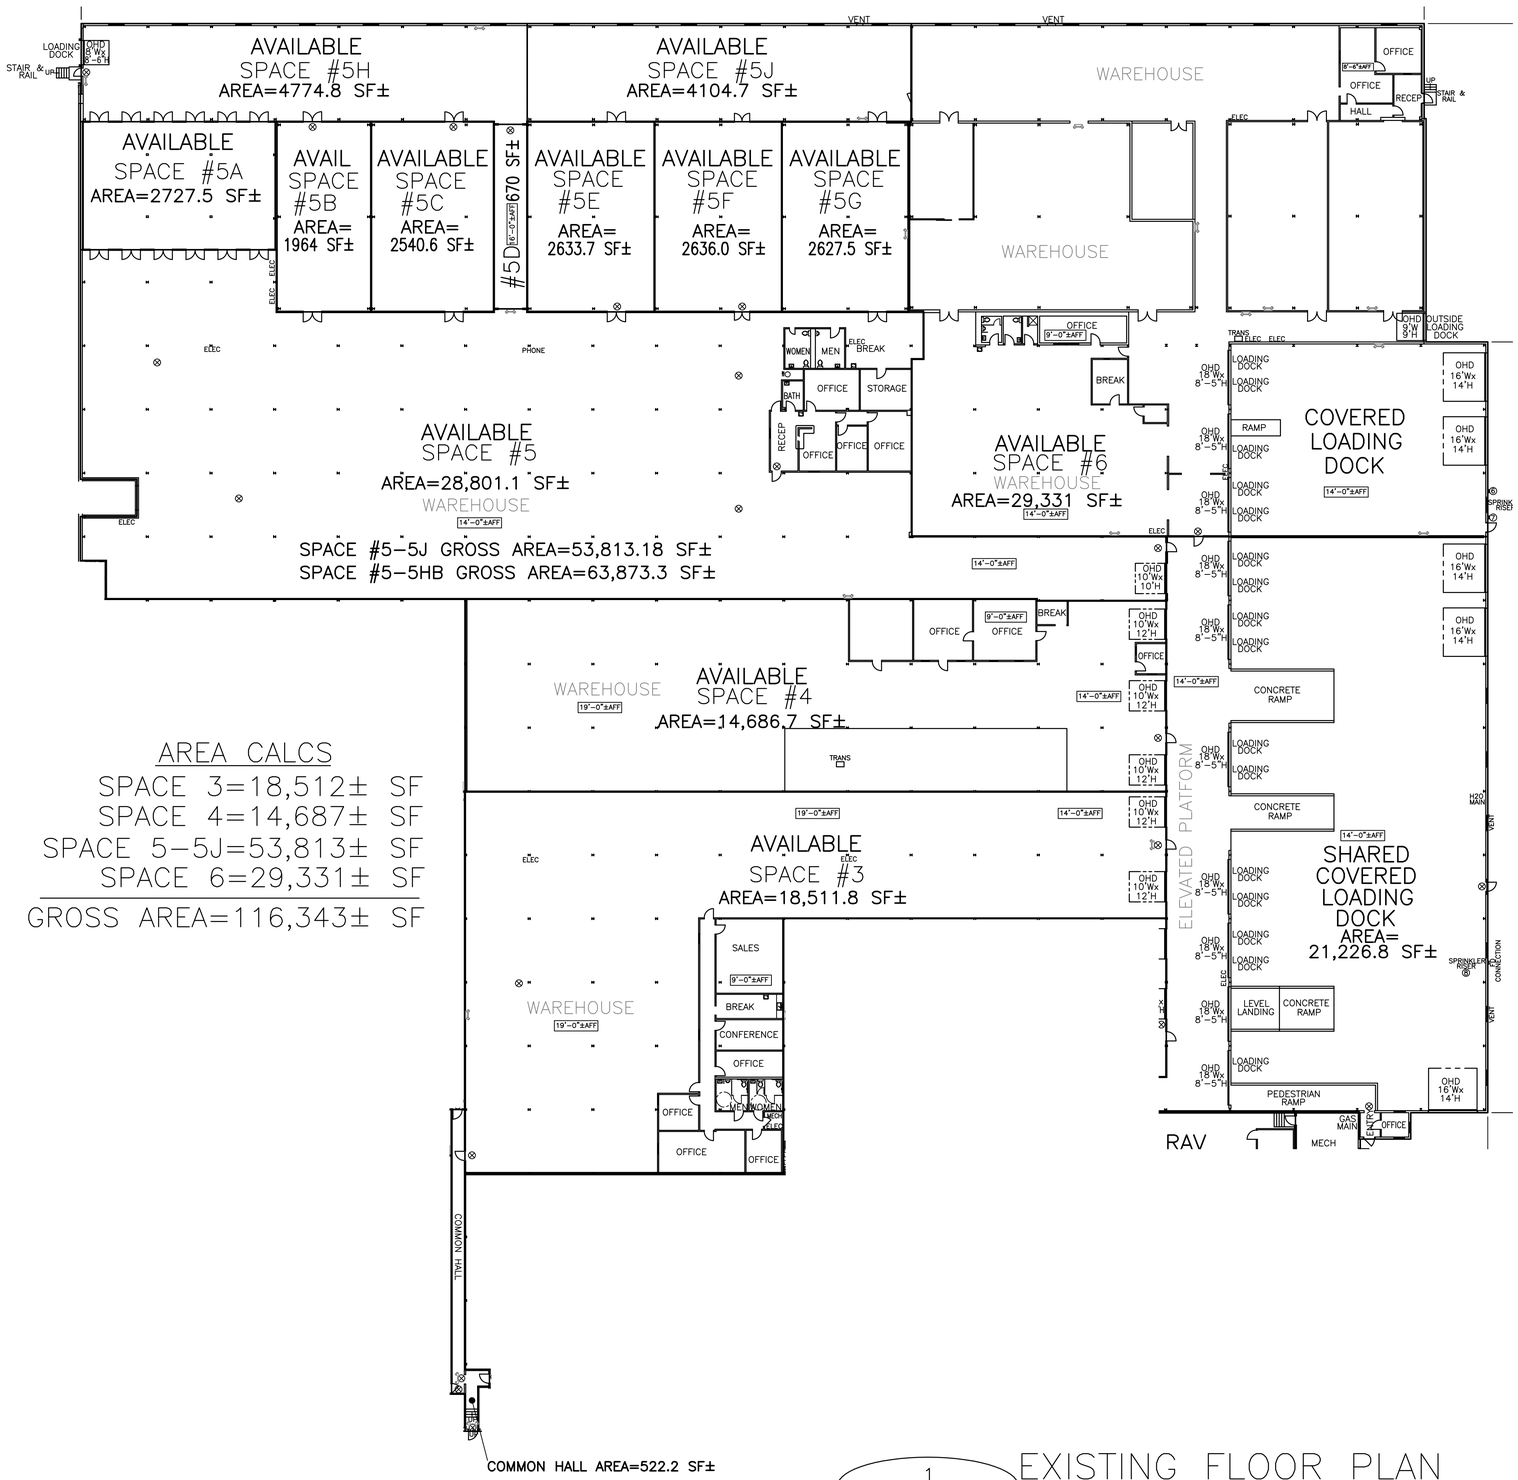

AREA CALCS

SPACE 3=18,512± SF
SPACE 4=14,687± SF
SPACE 5-5J=53,813± SF
SPACE 6=29,331± SF
GROSS AREA=116,343± SF

1
S3+4+5A-J+6

EXISTING FLOOR PLAN

SCALE: 1"=25'-0"

ALL WORK SHALL CONFORM TO ALL FEDERAL, STATE AND MUNICIPAL CODES HAVING JURISDICTION OVER THIS PROJECT.

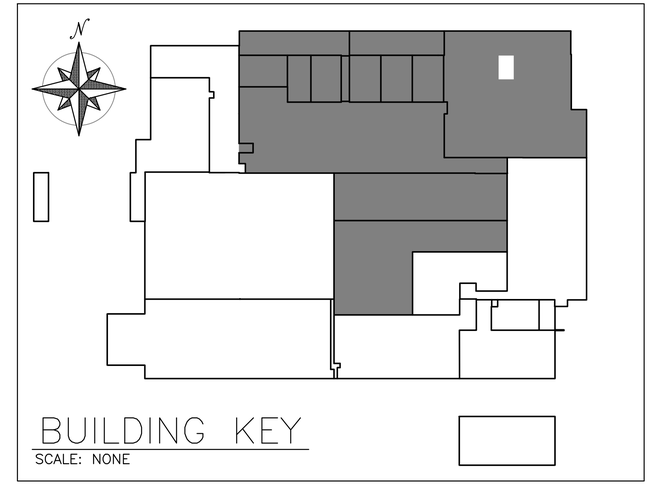

THOMPSON ROAD

SYMBOLS KEY

- DRINKING FOUNTAIN
- BATTERY BACK-UP EMERGENCY LIGHTING
- ILLUMINATED EXIT SIGN
- BATTERY BACK-UP EMERGENCY LIGHTING ILLUMINATED EXIT SIGN COMBO
- 1'-0"± A.F.F. CLEAR CEILING HEIGHT ABOVE FINISH FLOOR
- ELEC ELECTRICAL PANEL
- TRANS TRANSFORMER

RAV PROPERTIES
Robert Lieberman
PO Box 247, Jamesville, NY 13078
RAVproperties.com
Phone 315.403.9000
Cell 315.317.6668
Email Robert@RAVproperties.com

CADD SYSTEMS
DRAFTING & DESIGN
(315) 427-1939
www.caddsystems.com

DO NOT SCALE DRAWINGS

RAV INDUSTRIAL WAREHOUSE
6361 THOMPSON RD.
SYRACUSE, NY 13206

DRN. BY CADD	REVISIONS
CKD. BY	
DATE: 7/13/26	
SCALE: AS NOTED	

TITLE: EXISTING FLOOR PLAN SPACES 3+4+5A-J+6 AVAILABLE

NO: S3+4+5A-J+6