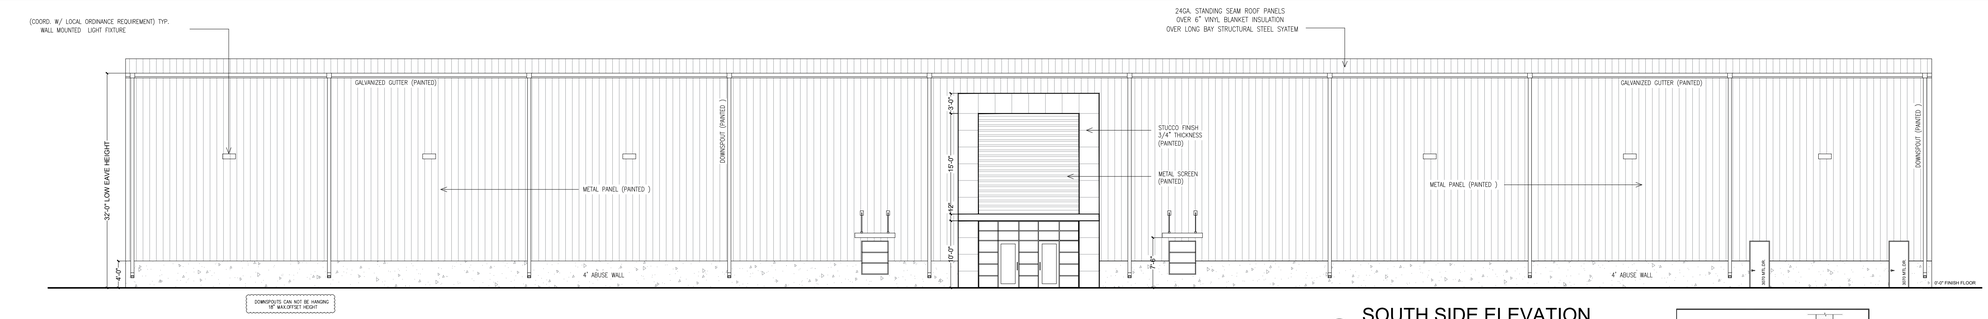

1 SOUTH SIDE ELEVATION

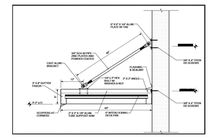

CANOPY DETAIL

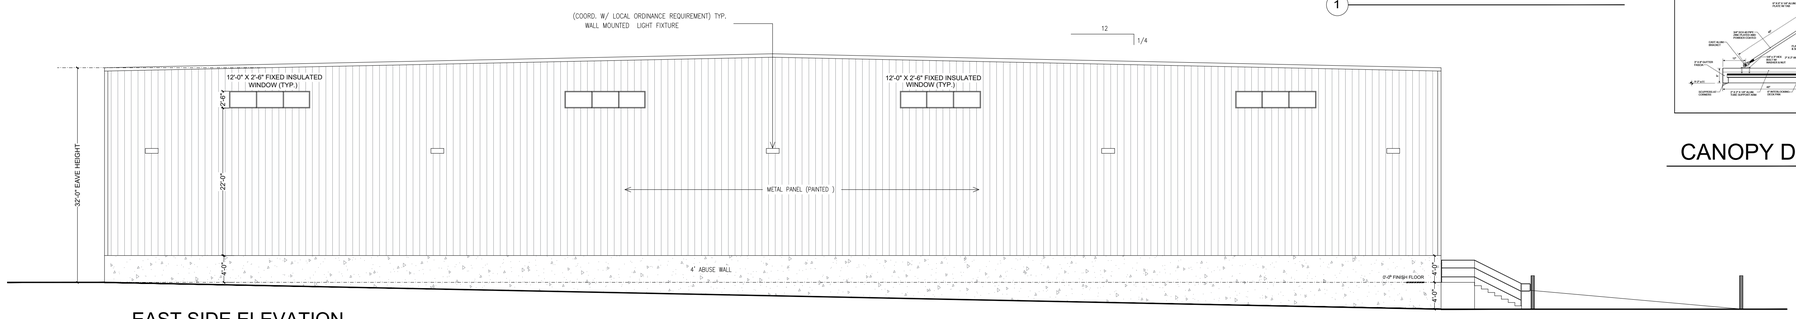

2 EAST SIDE ELEVATION

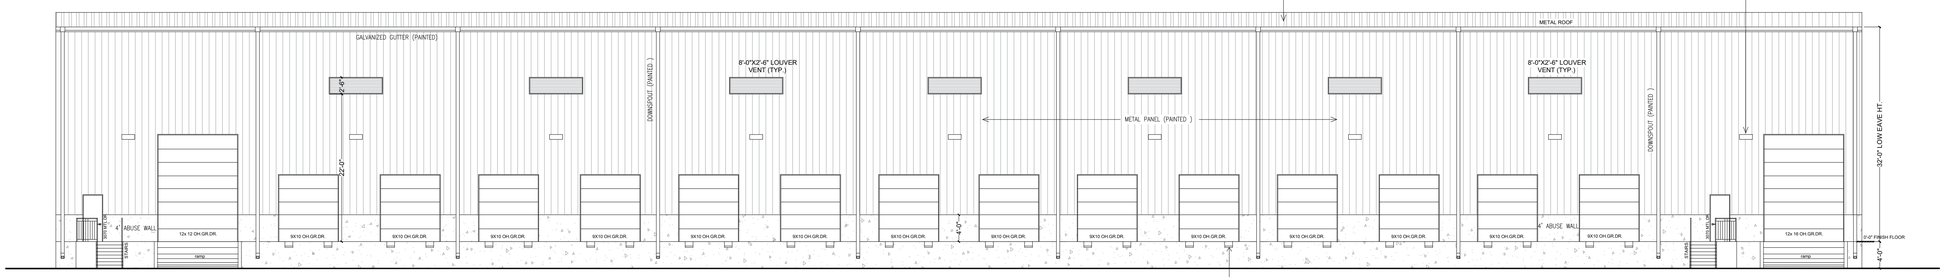

3 NORTH SIDE ELEVATION

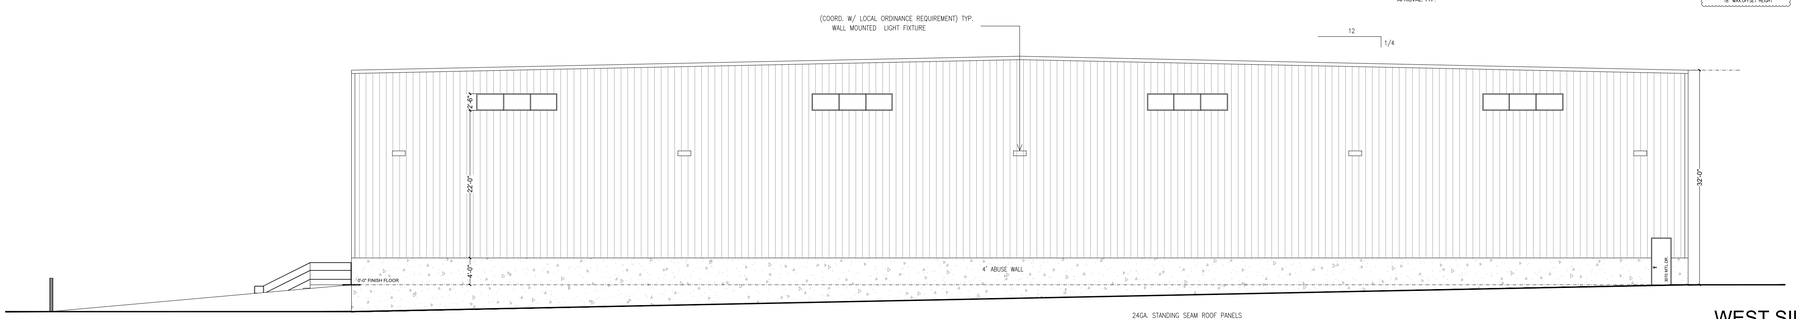

4 WEST SIDE ELEVATION

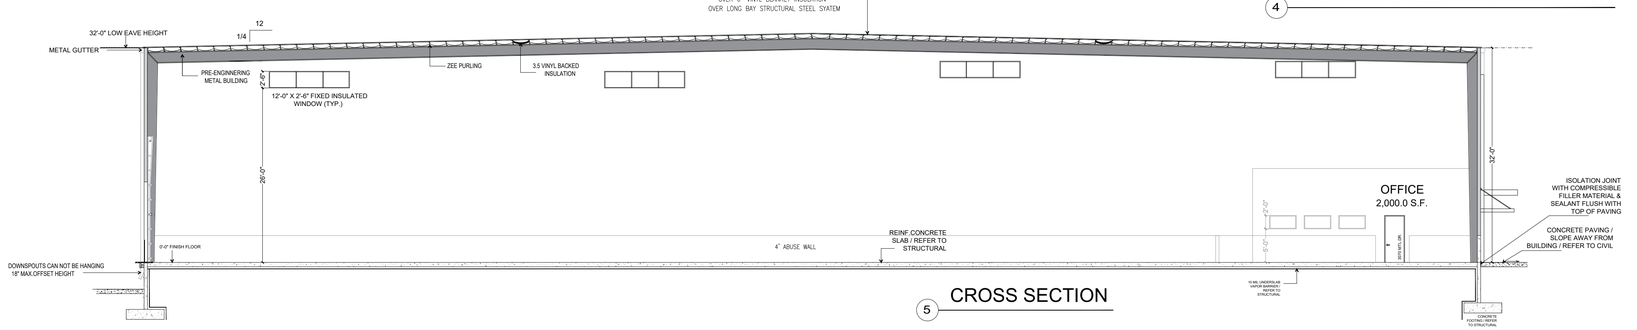

5 CROSS SECTION

A08

ADDRESS:
1018 DOLORES BLVD.
Laredo,Tx.

Date: 01/17/25
Date: 02/03/25

Drawn by: P.D.

ELEVATIONS &
CROSS SECTION

PROJECT:
DOLORES BRIDGE PROPERTIES, Ltd.

International Commerce Center U.1

scale: 3/32" =1'-0"

BLK. 2 LOT 1

6900 McPherson
(956) 726-1165
Laredo, Tx.
www.whiteark.com

WHITE ARK Enterprises Inc
CONSTRUCTION Co.