


1 EX1 PRELIMINARY FLOOR PLAN
SCALE: 1/8" = 1'-0"

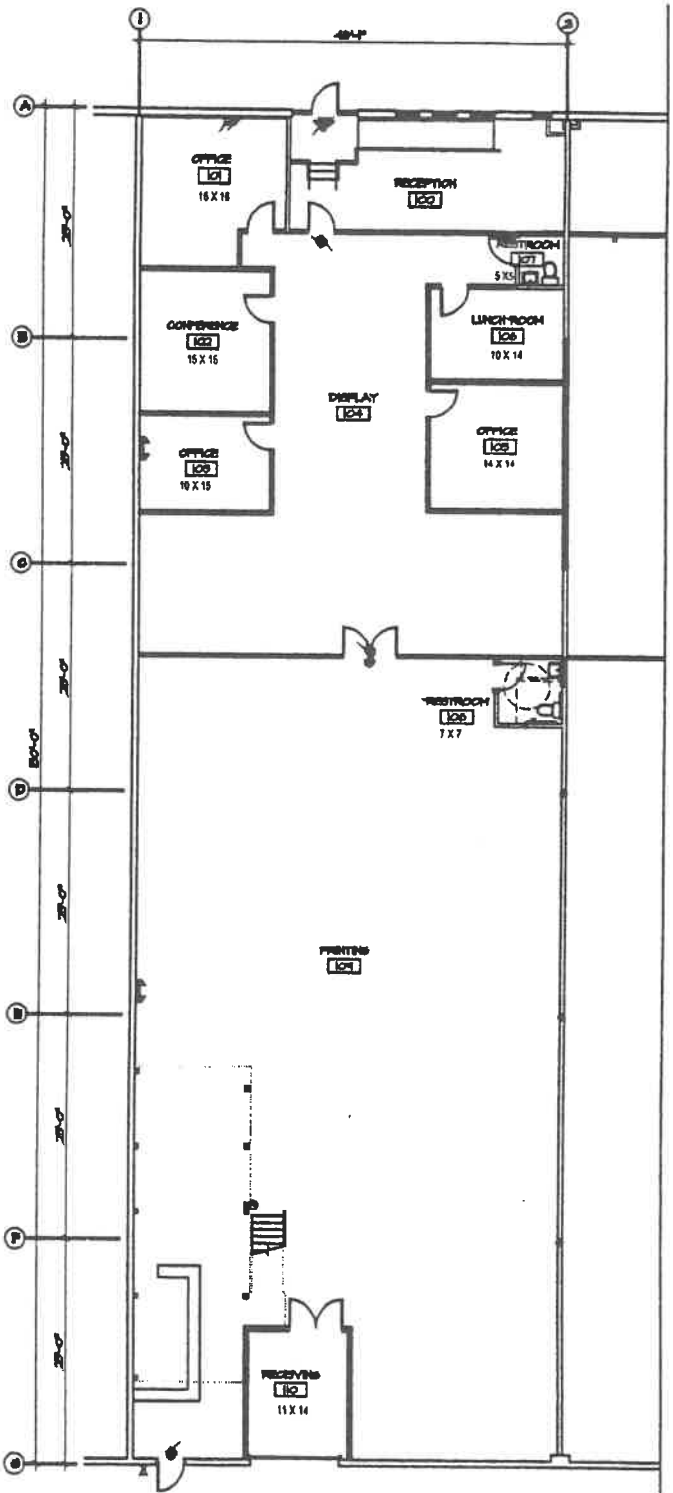


IEZZANINE PLAN

Wyckoff Associates

TENANT FIT-OUT FOR
RMH IMAGE GROUP

EXISTING FLOOR PLAN

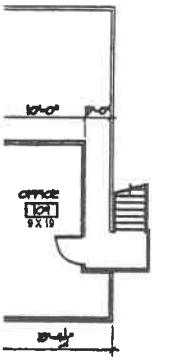REVISIO

DATE
01/01/

PROJEC

SHEET
A