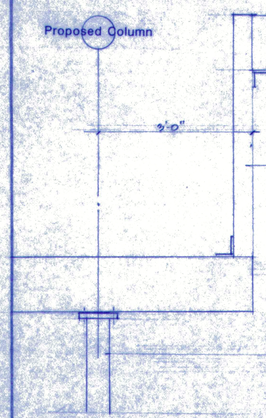

DETAIL 2/A7

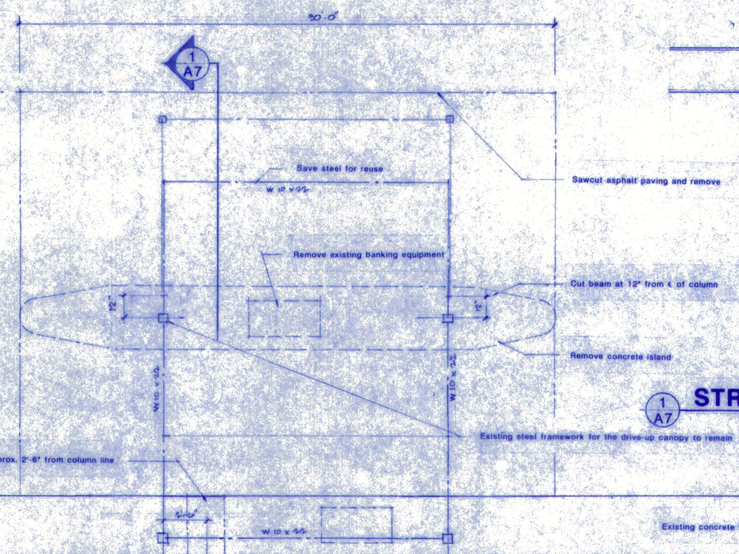

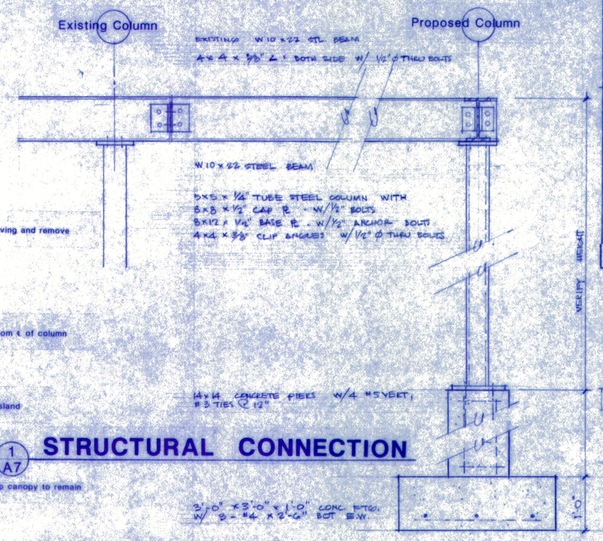

STRUCTURAL CONNECTION 1/A7

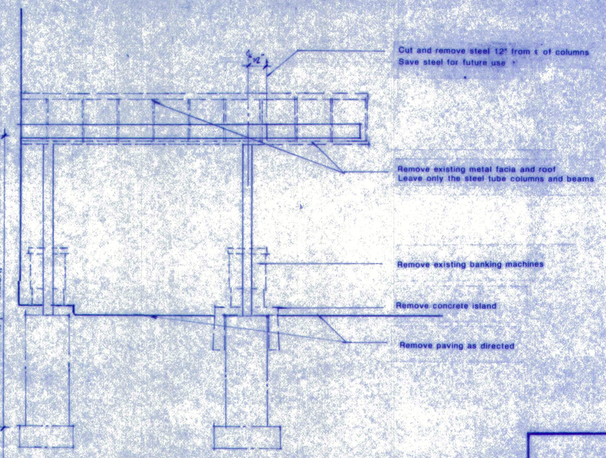

DRIVE - UP CANOPY

1/4" = 1'-0"

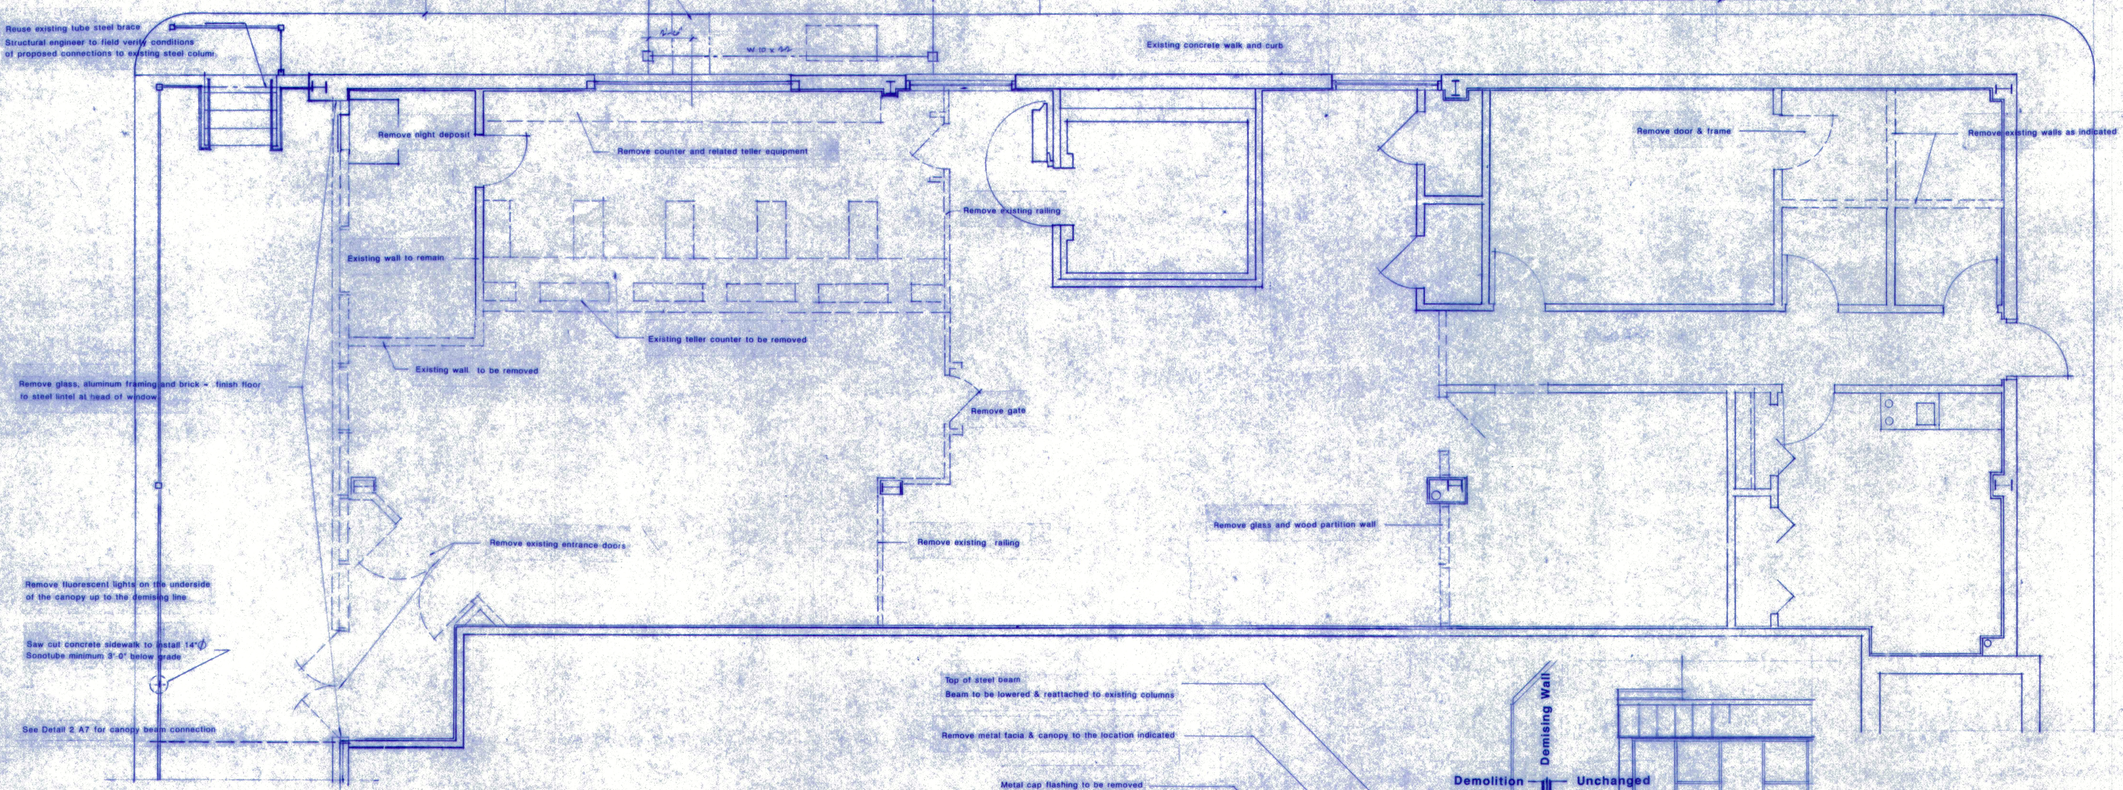

DEMOLITION PLAN

1/4" = 1'-0"

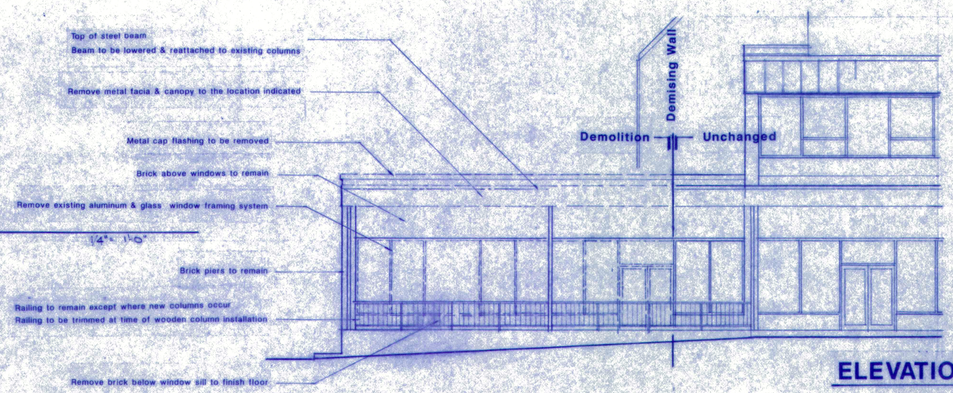

ELEVATION

1/8" = 1'-0"

PLAN APPROVED SUBJECT TO LETTER DATED 11/23/98 TO R. KETNER
BY Jeff A. Epstein

DATE	REVISIONS	DATE	APPROVALS

JEFFREY W. HAYES
REGISTERED ARCHITECT
660 NORTH WYOMISSING BLVD. WYOMISSING, PA. 19610 610-376-3884

SEAL

SIGNATURE

DESCRIPTION
Demolition Plan
Structure

DRAWN	DATE	DWG. NO.
RCK	10/6/98	Architectural
CHECKED	DATE	7
SCALE 1/4"=1'-0"	PROJ. NO.	OF

Berks County Bank