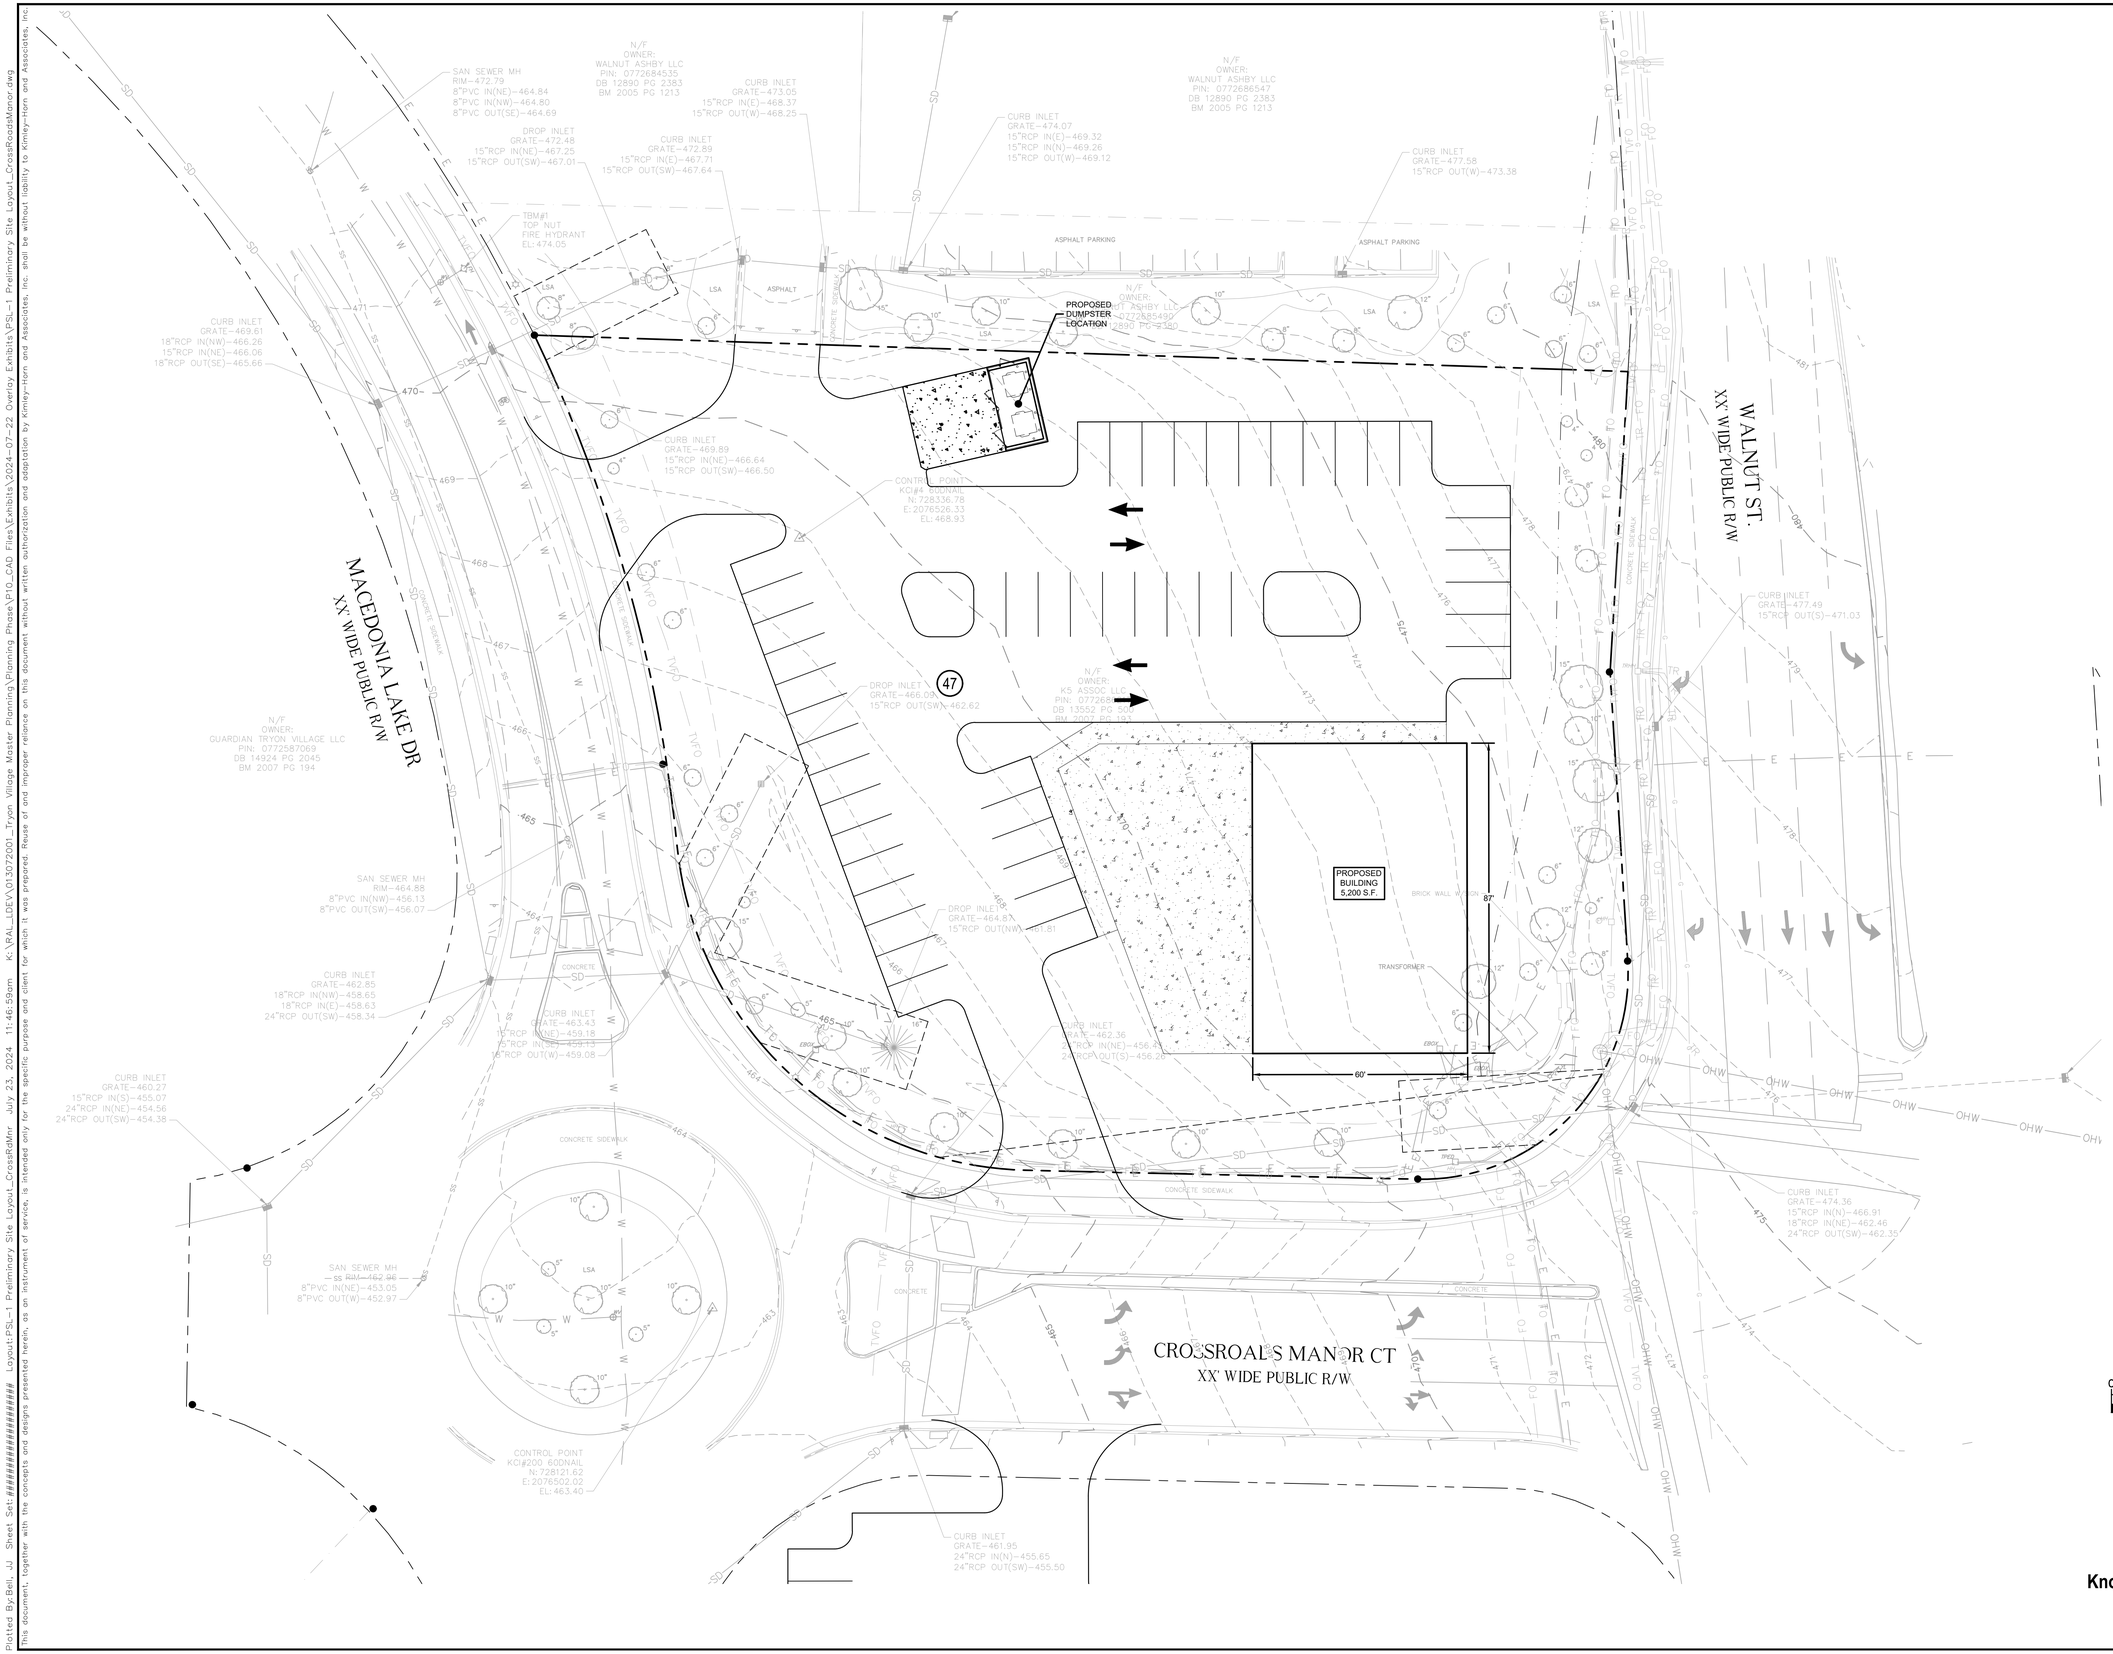

No.	REVISIONS	DATE	BY

Kimley»Horn
© 2023 KIMLEY-HORN AND ASSOCIATES, INC.
421 FAYETTEVILLE STREET, SUITE 600, RALEIGH, NC 27601
PHONE: 919-677-2000 FAX: 919-677-2050
WWW.KIMLEY-HORN.COM
#F-0102

PRELIMINARY
NOT FOR CONSTRUCTION

KHA PROJECT 013072001
DATE 07/22/2024
SCALE AS SHOWN
DESIGNED BY COB
DRAWN BY MJM
CHECKED BY COB

CONCEPT SITE PLAN

MAGNOLIA COMPANIES
CARY NORTH CAROLINA

SHEET NUMBER
CSP-1

Plotted By:Bell, JJ Sheet Set:######################## Layout:PSL-1 Preliminary Site Layout_CrossRdMnr July 23, 2024 11:46:59am K:\RAL_LDEV\013072001_Tryon Village Master Planning\Planning Phase\P10_CAD Files\Exhibits\2024-07-22 Overlay Exhibits\PSL-1 Preliminary Site Layout_CrossRoadsManor.dwg
This document, together with the concepts and designs presented herein, as an instrument of service, is intended only for the specific purpose and client for which it was prepared. Reuse of and improper reliance on this document without written authorization and adaptation by Kimley-Horn and Associates, Inc. shall be without liability to Kimley-Horn and Associates, Inc.