Main Street Side

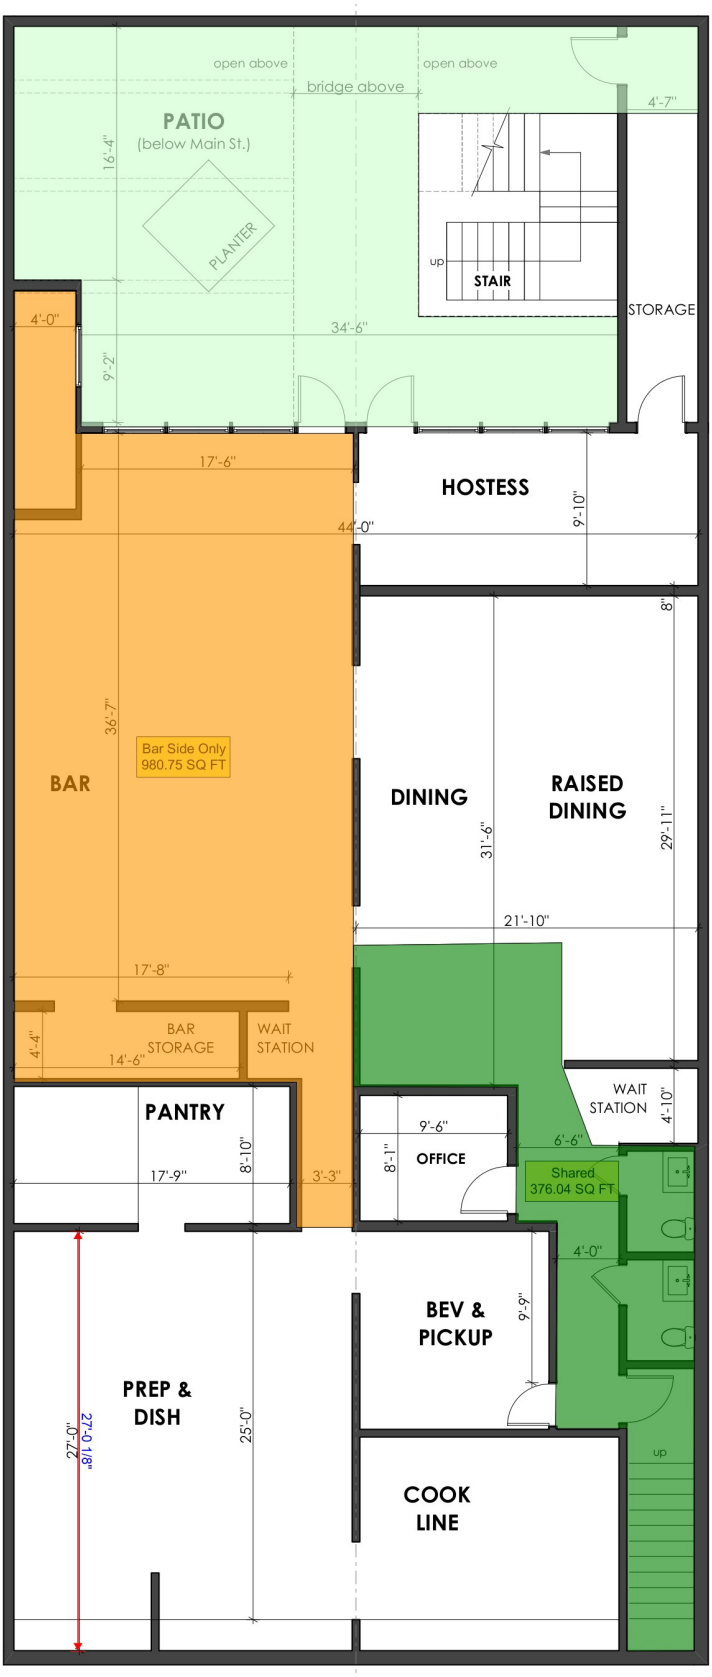

Parking Side

Cellar Existing Floor Plan 1/8" = 1'-0"
321 Main St. 1.17.26

Shared	376.0 SQ FT
Bar Side Only	980.8 SQ FT
Exterior Patio	821.8 SQ FT