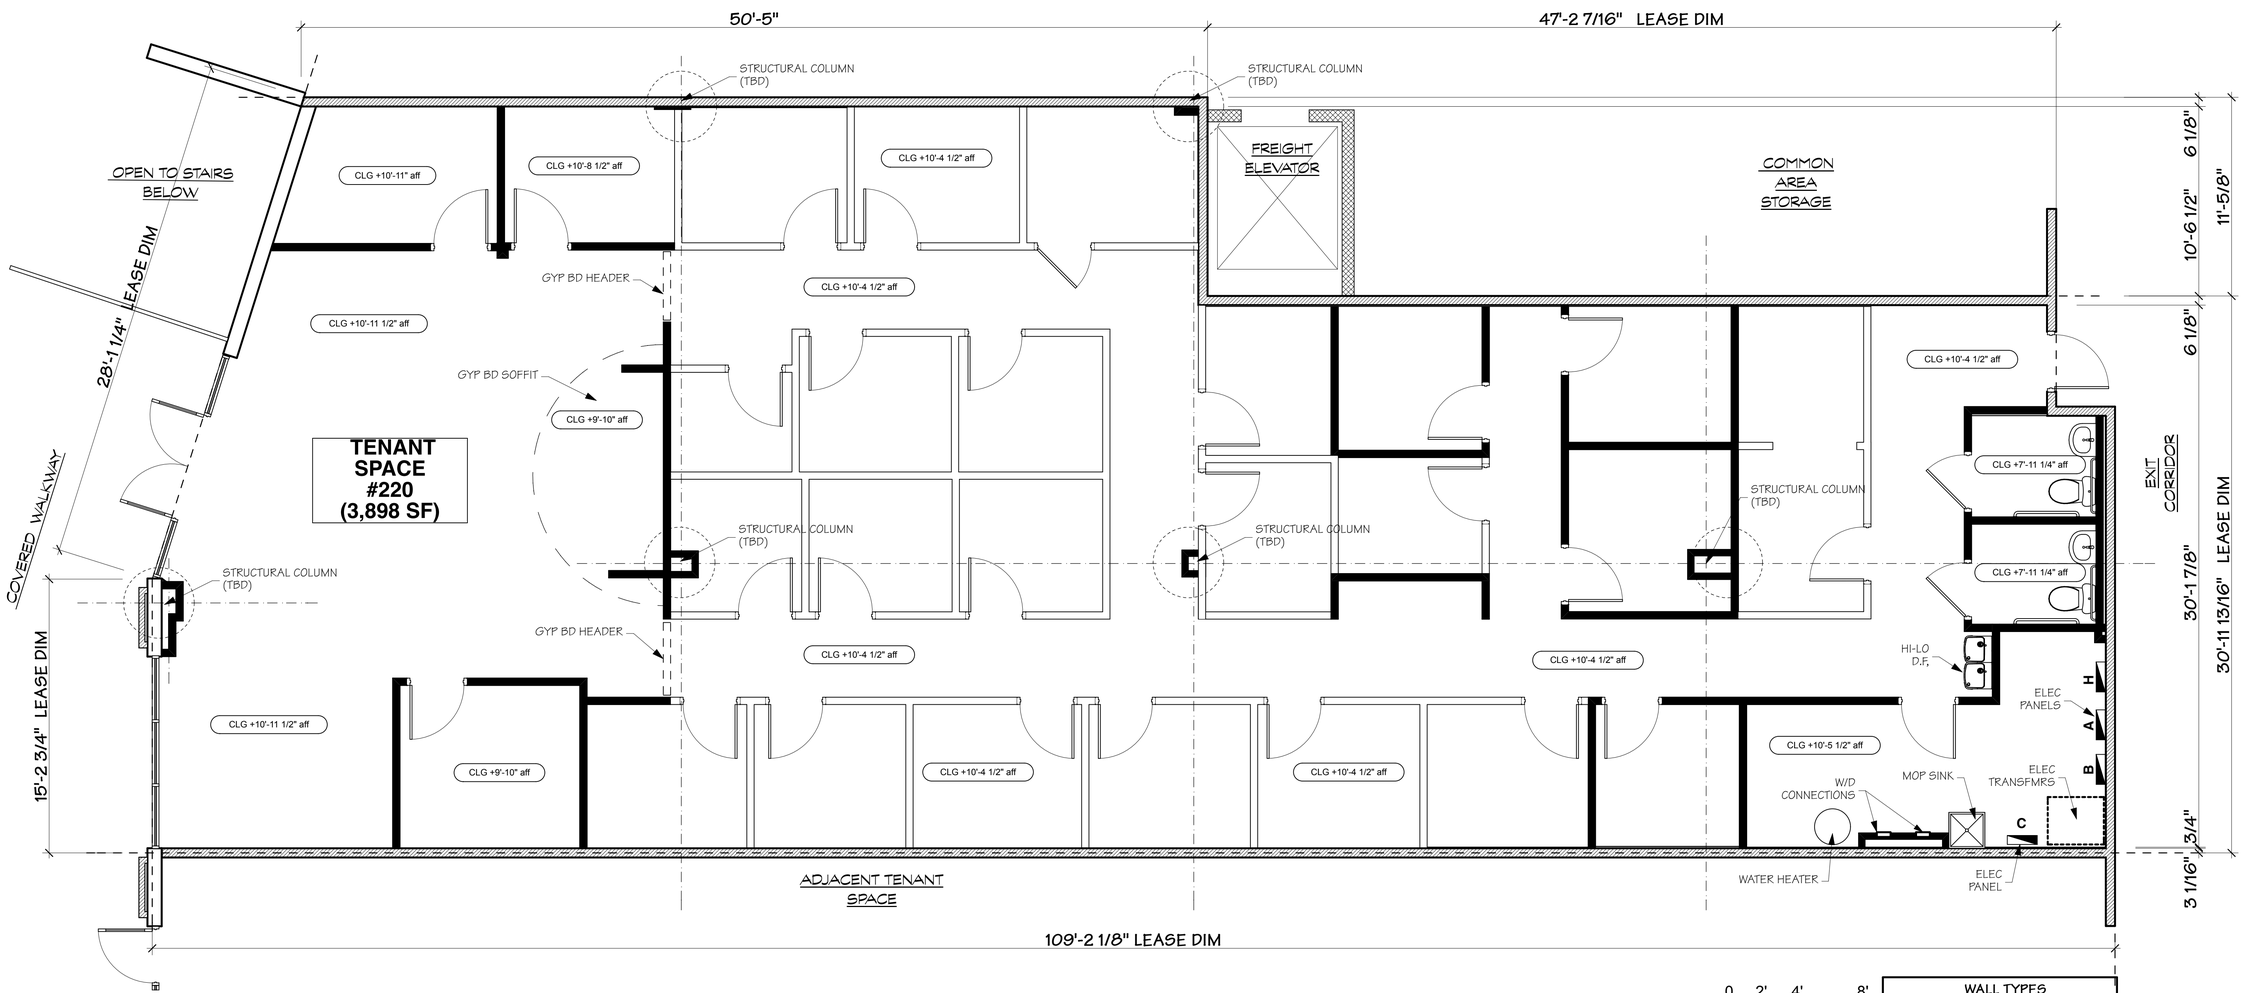

0 2' 4' 8'

WALL TYPES

- 4-7/8" THK WALL TO +7'-11" AFF
- 4-7/8" THK WALL TO +CEILING
- 6-1/8" THK DEM WALL & REAR CORRIDOR CALL +TO UNDERSIDE OF ROOF DECK ABOVE

1 LEASE PLAN

NOT TO SCALE

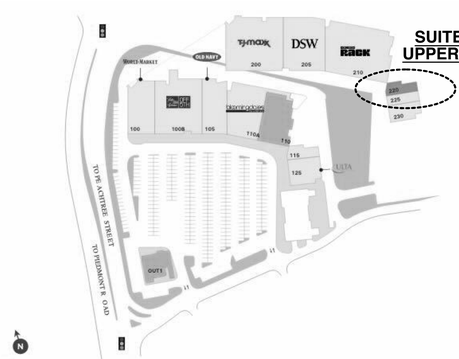

KEYPLAN

NOT TO SCALE

LESLIE MINTZ
Leasing Agent

for
REGENCY CENTERS
404 575 3296
LeslieMintz@RegencyCenters.com

(FORMER PALM BEACH TAN)

SAFFRAN KILPATRICK ARCHITECTS

6120 Camberton Lane
Suwanee, Georgia
30024

email: info@saffran-kilpatrick.com

"LEASE OUTLINE DRAWING"
TENANT SPACE #220
BUCKHEAD STATION
3495 Buckhead Loop NE
Atlanta, GA 30326

ISSUE

NO.	DATE	DESCRIPTION

INDEMNIFICATION CLAUSE
THE OWNER SHALL RELEASE, HOLD HARMLESS, AND INDEMNIFY THE ARCHITECT WITH RESPECT TO ANY CHANGES MADE TO THE CONSTRUCTION DOCUMENTS BY ANYONE OTHER THAN THE ARCHITECT, OR CHANGES IN ANY ASPECT OF THE WORK, OR FAILURE BY THE CONTRACTOR TO BUILD IN ACCORDANCE WITH THESE CONSTRUCTION DOCUMENTS

COPYRIGHT 2025
SAFFRAN-KILPATRICK ARCHITECTS
THIS DRAWING IS THE PROPERTY OF SAFFRAN - KILPATRICK ARCHITECTS AND IS NOT TO BE REPRO2022DUCED OR COPIED IN WHOLE OR IN PART. UNAUTHORIZED USE OF ANY KIND, INCLUDING USE ON ANY OTHER PROJECT IS PROHIBITED. IT IS TO BE RETURNED UPON REQUEST.

1" ACTUAL

IF THE ABOVE DIMENSION DOES NOT MEASURE ONE INCH (1") EXACTLY, THIS DRAWING WILL HAVE BEEN ENLARGED OR REDUCED, AFFECTING ALL LABELED SCALES.

SHEET TITLE
LEASING PLAN

PROJECT NO.	SHEET NO.
2506	LOD
DRAWN BY: BK	
DATE: 4-2-25	